REVISED

1/1/04

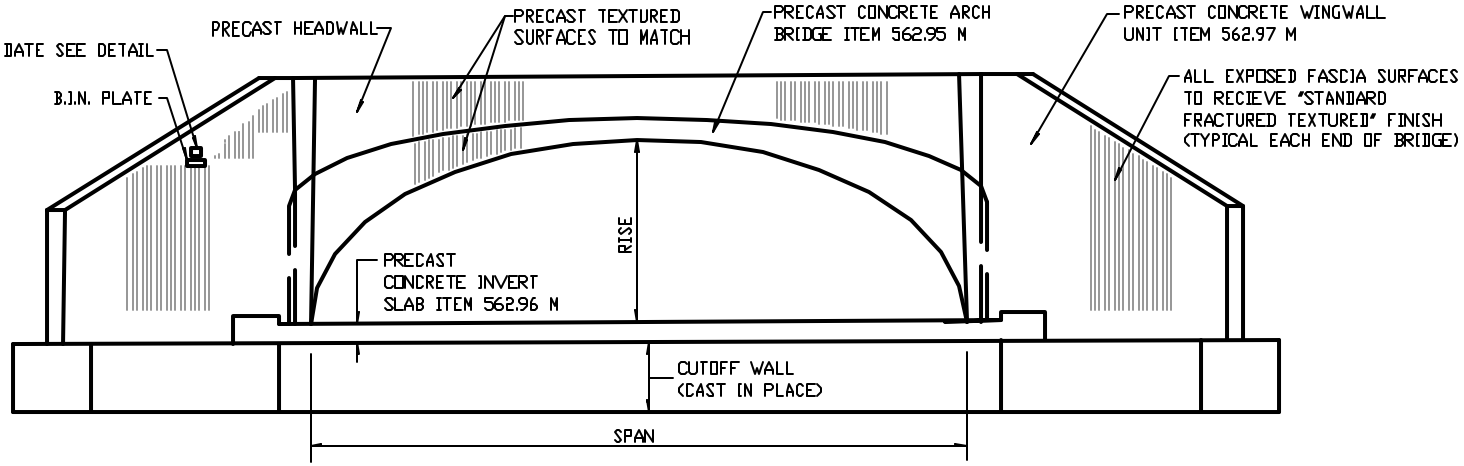

ELEVATION - NEW BRIDGE

NOT TO SCALE