REVISED

1/1/04

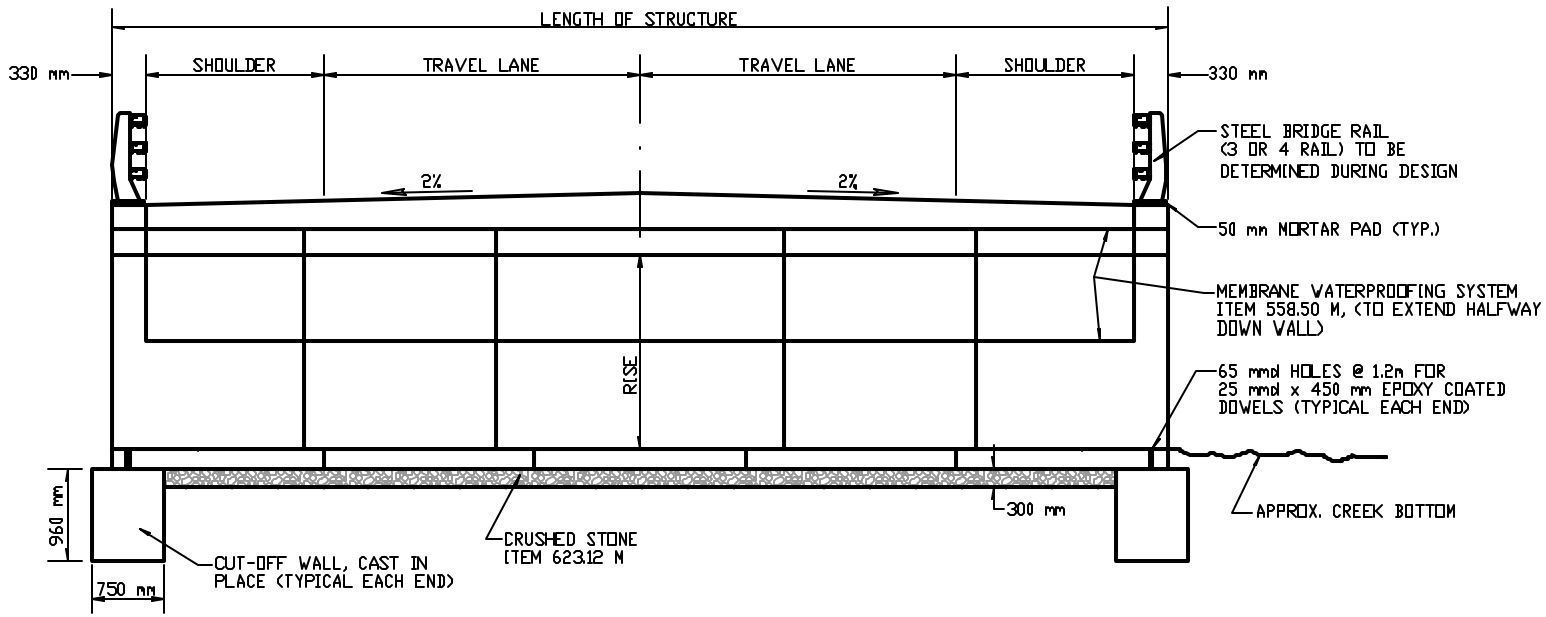

LONGITUDINAL BRIDGE SECTION

NOT TO SCALE