REVISED 2/14/03

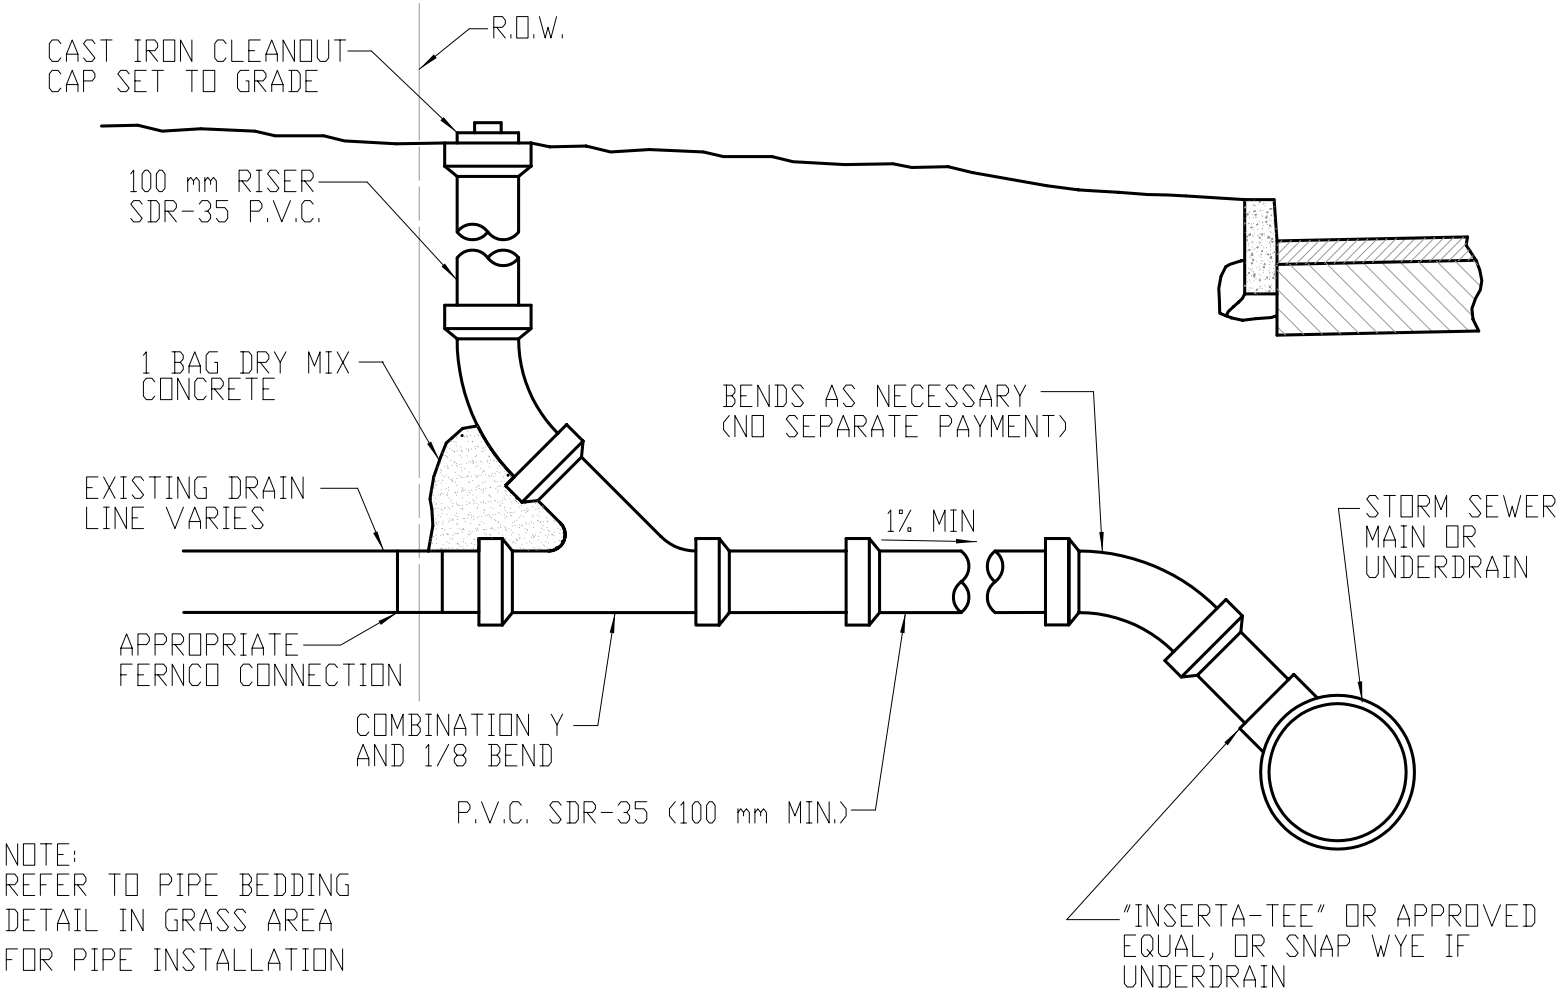

NOTE:
REFER TO PIPE BEDDING DETAIL IN GRASS AREA FOR PIPE INSTALLATION

DRAIN LINE CONNECTION

ITEM 653.02 M

NOT TO SCALE