REVISED 3/17/03

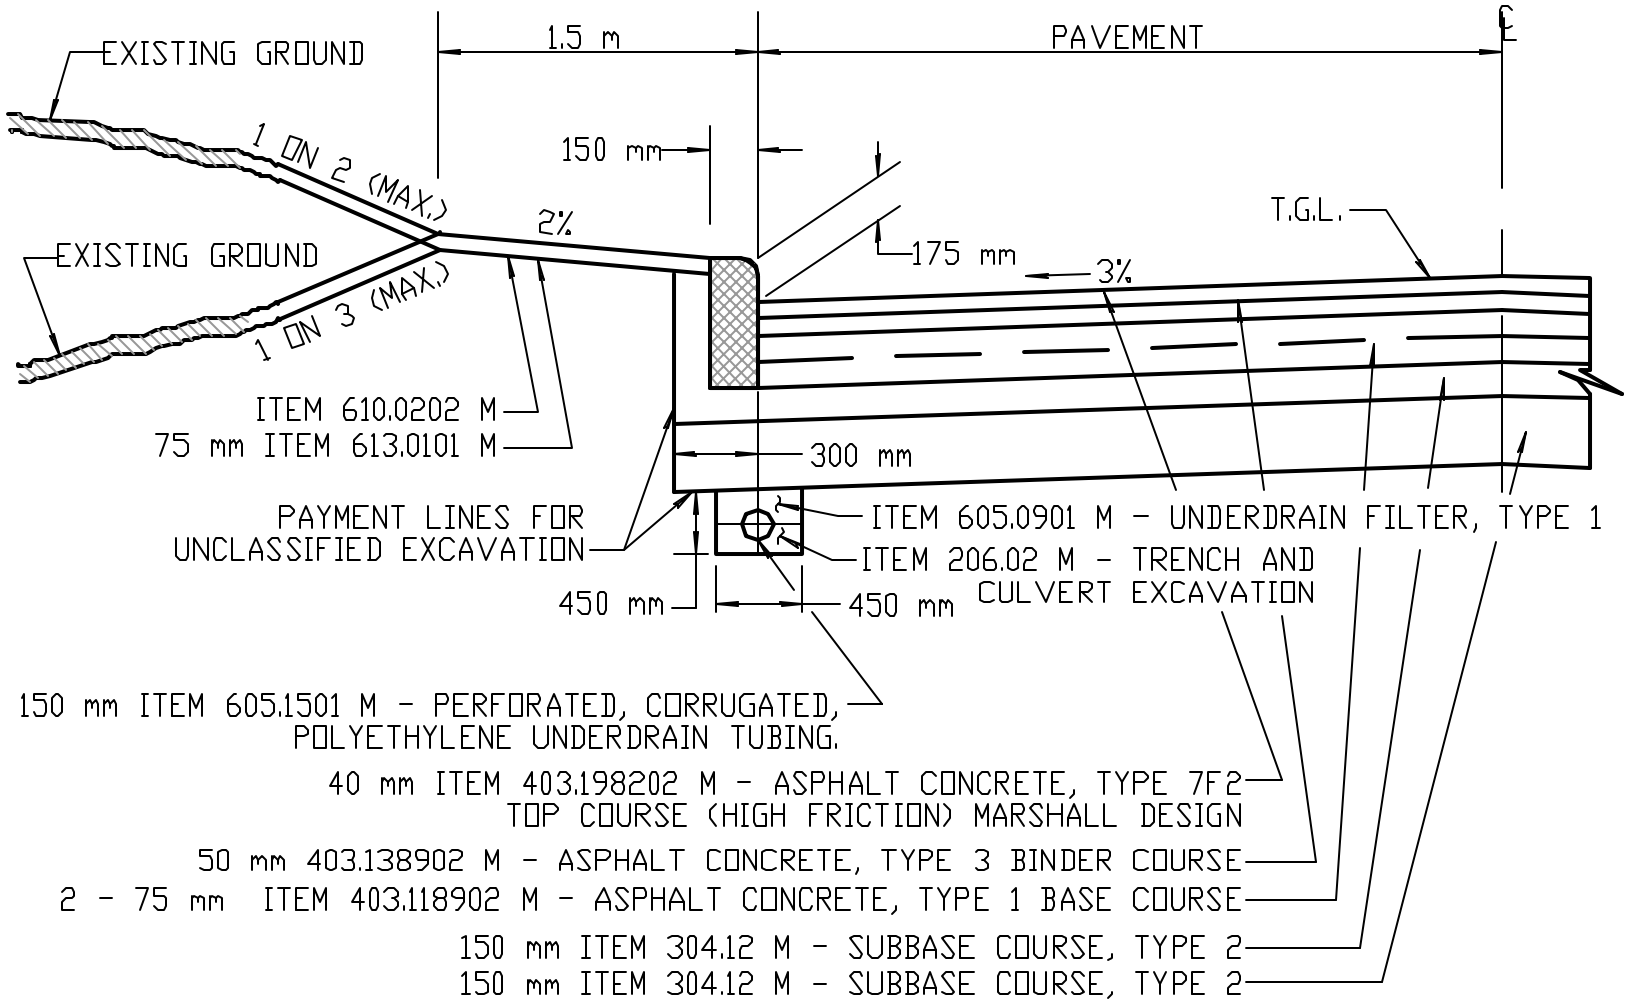

TYPICAL SECTION WITH CURBS

NOT TO SCALE