REVISED 3/9/99

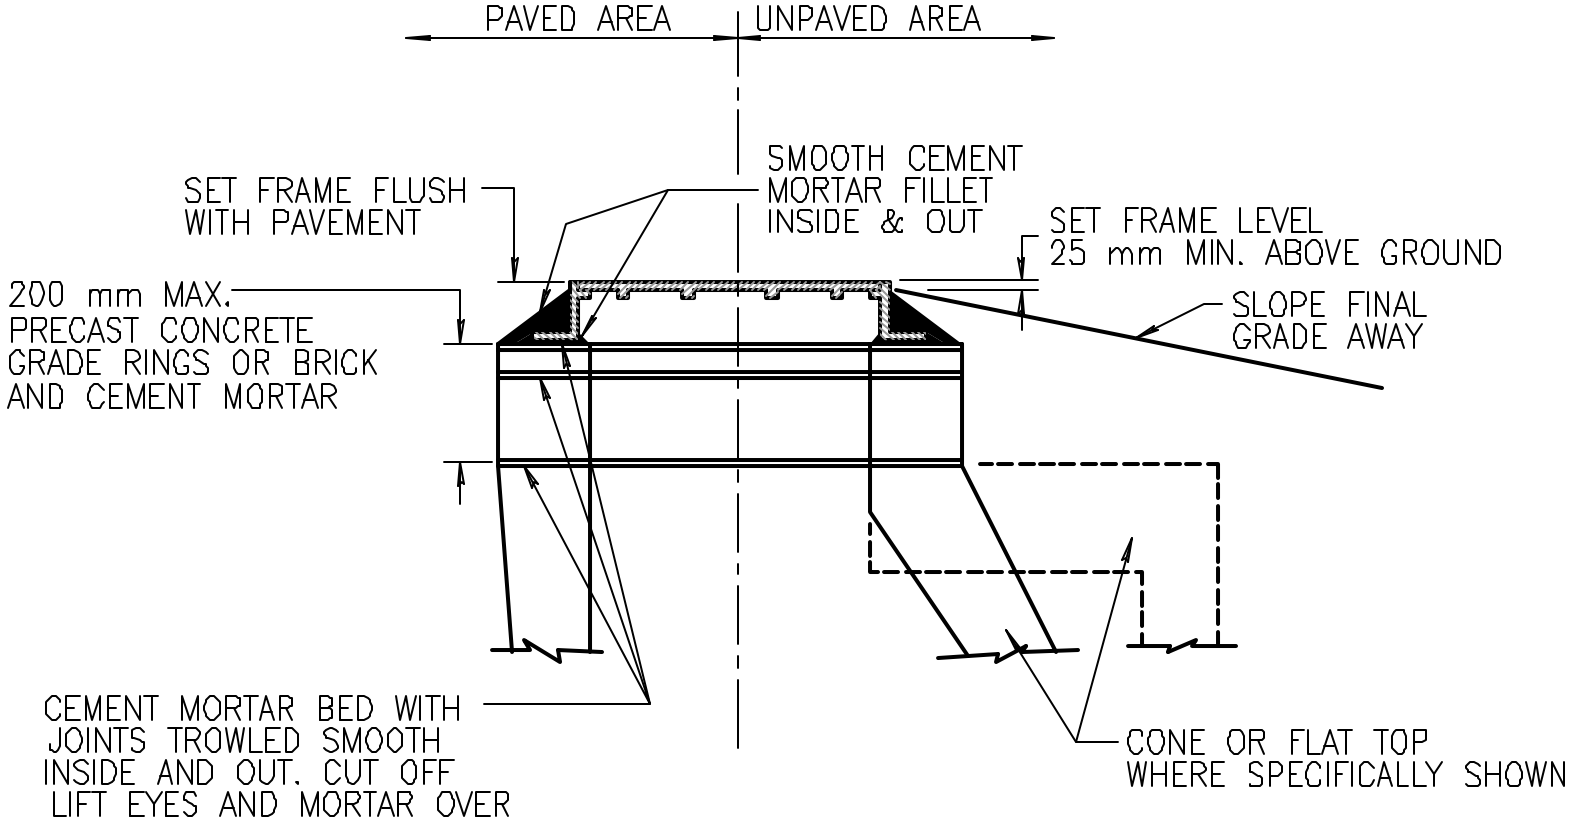

MANHOLE COVER INSTALLATION

NOT TO SCALE