REVISED 8/5/03

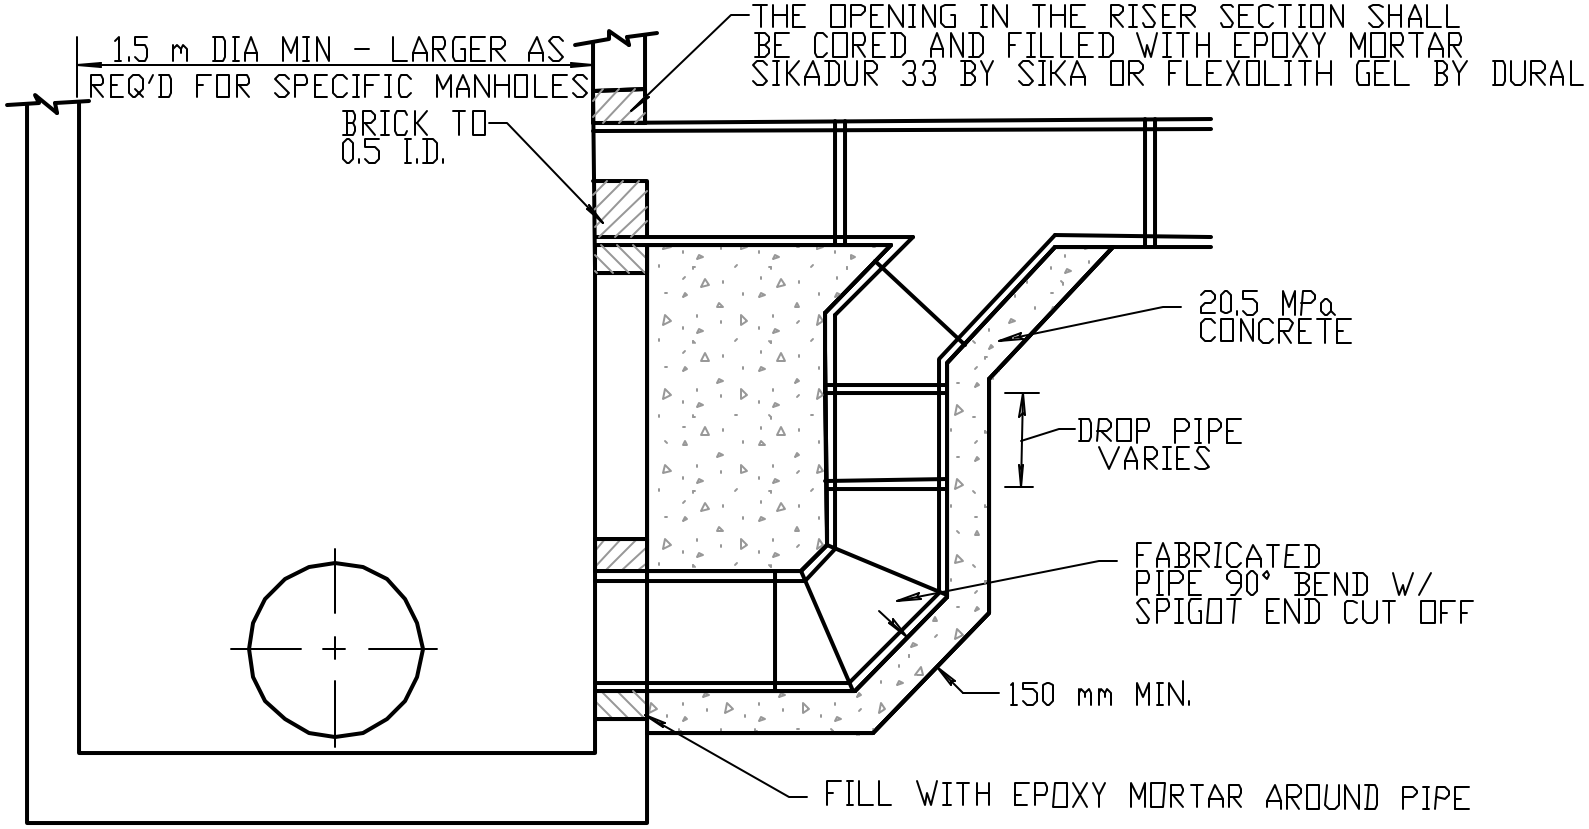

OUTSIDE DROP CONNECTION TO MANHOLE

NOT TO SCALE