REVISED 4/1/98

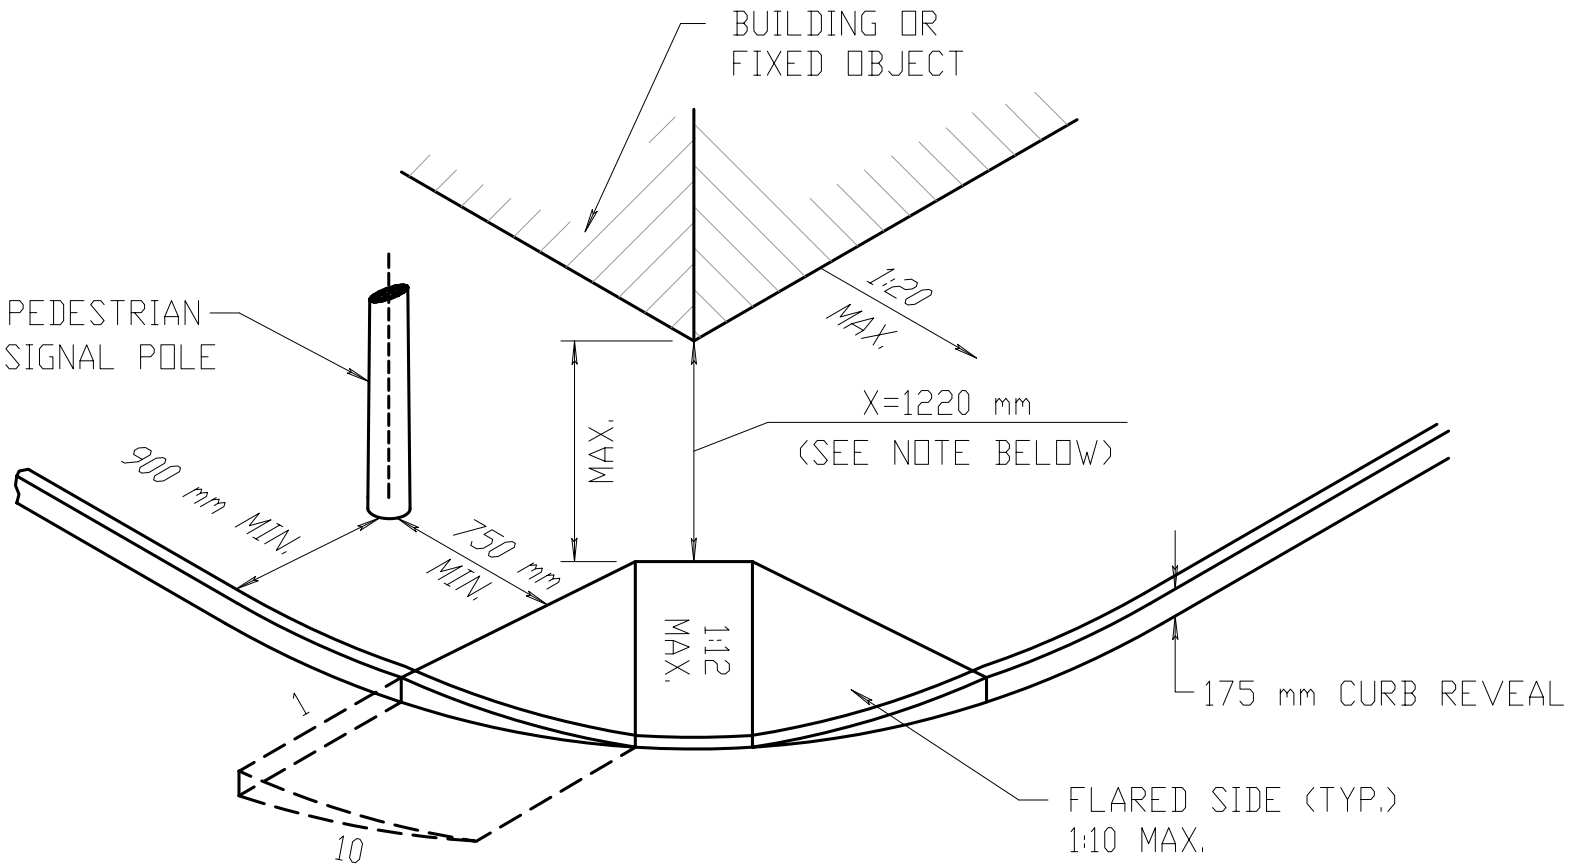

NOTE:

IF < 1220 mm, THEN THE SLOPE OF
THE FLARED SIDES SHALL NOT EXCEED 1:12.

PEDESTRIAN SIGNAL WITH RAMP

NOT TO SCALE