REVISED 3/1/06

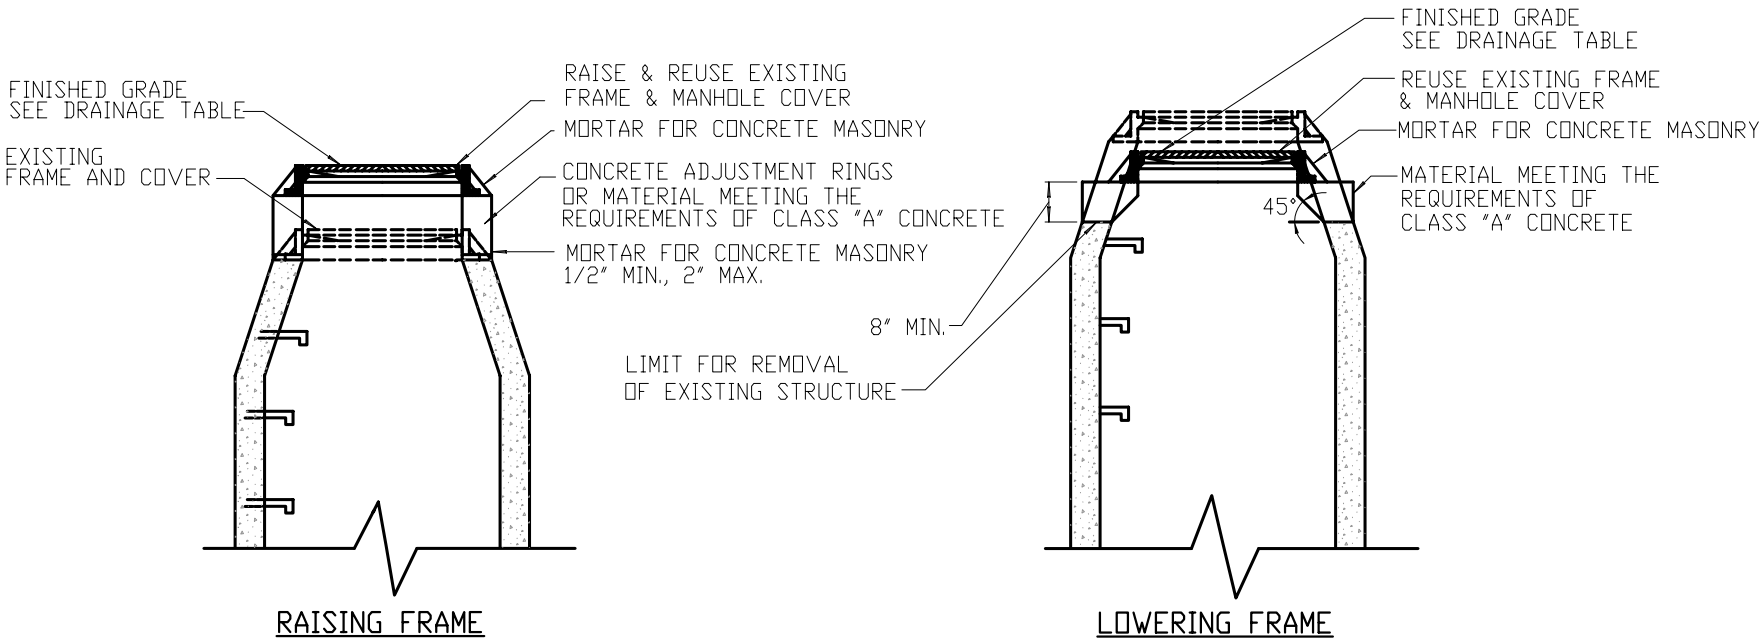

ALTER EXISTING SANITARY MANHOLE

NOT TO SCALE