REVISED

4/1/98

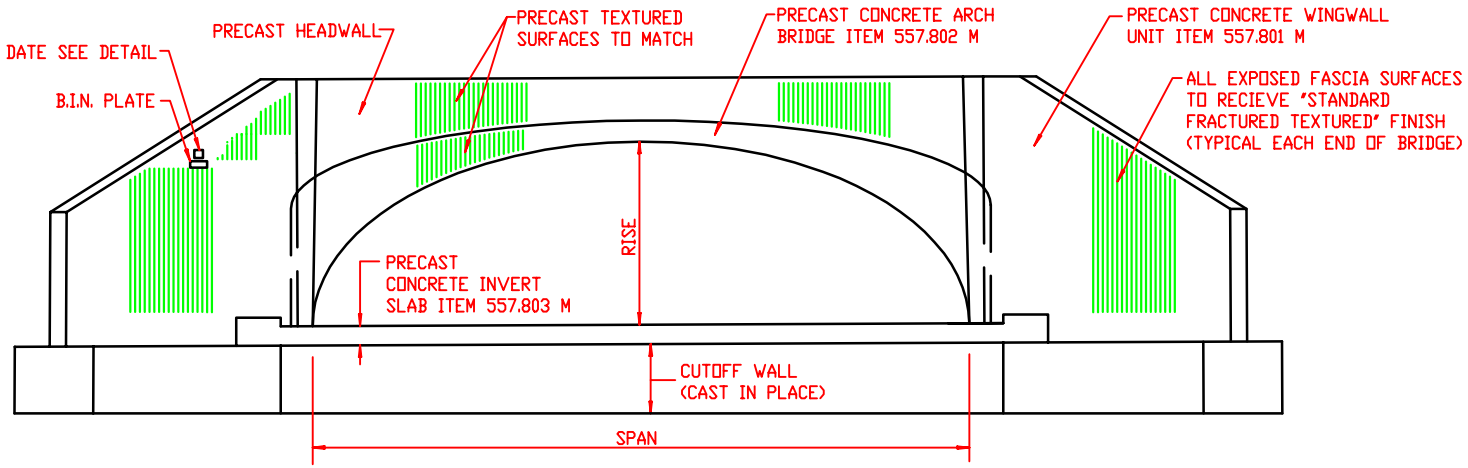


## ELEVATION - NEW BRIDGE

NOT TO SCALE