REVISED 4/1/98

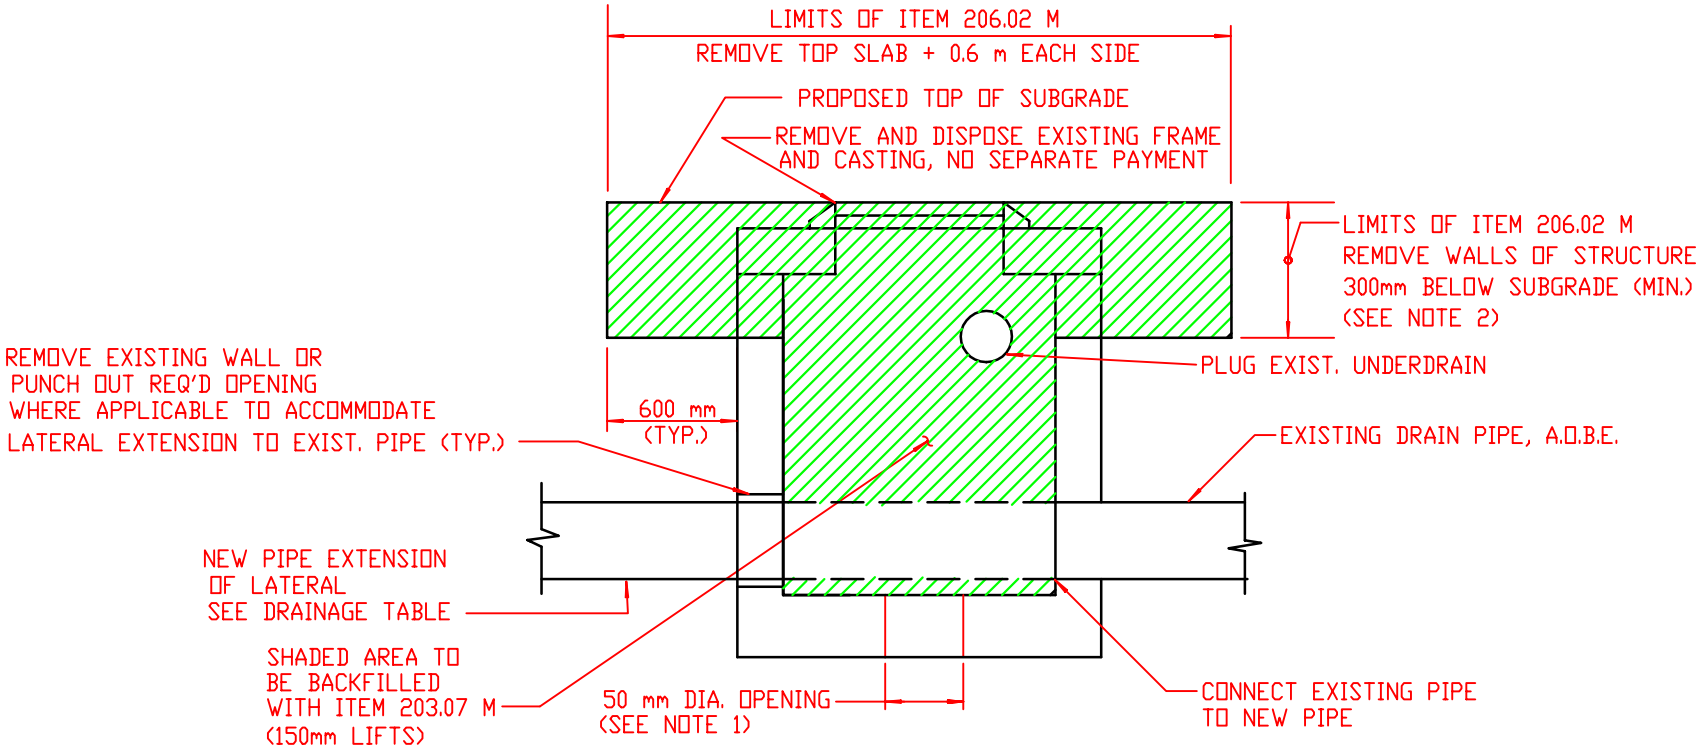

ABANDON EXISTING DRAINAGE STRUCTURE IN PLACE

NOT TO SCALE