REVISED 1/1/01

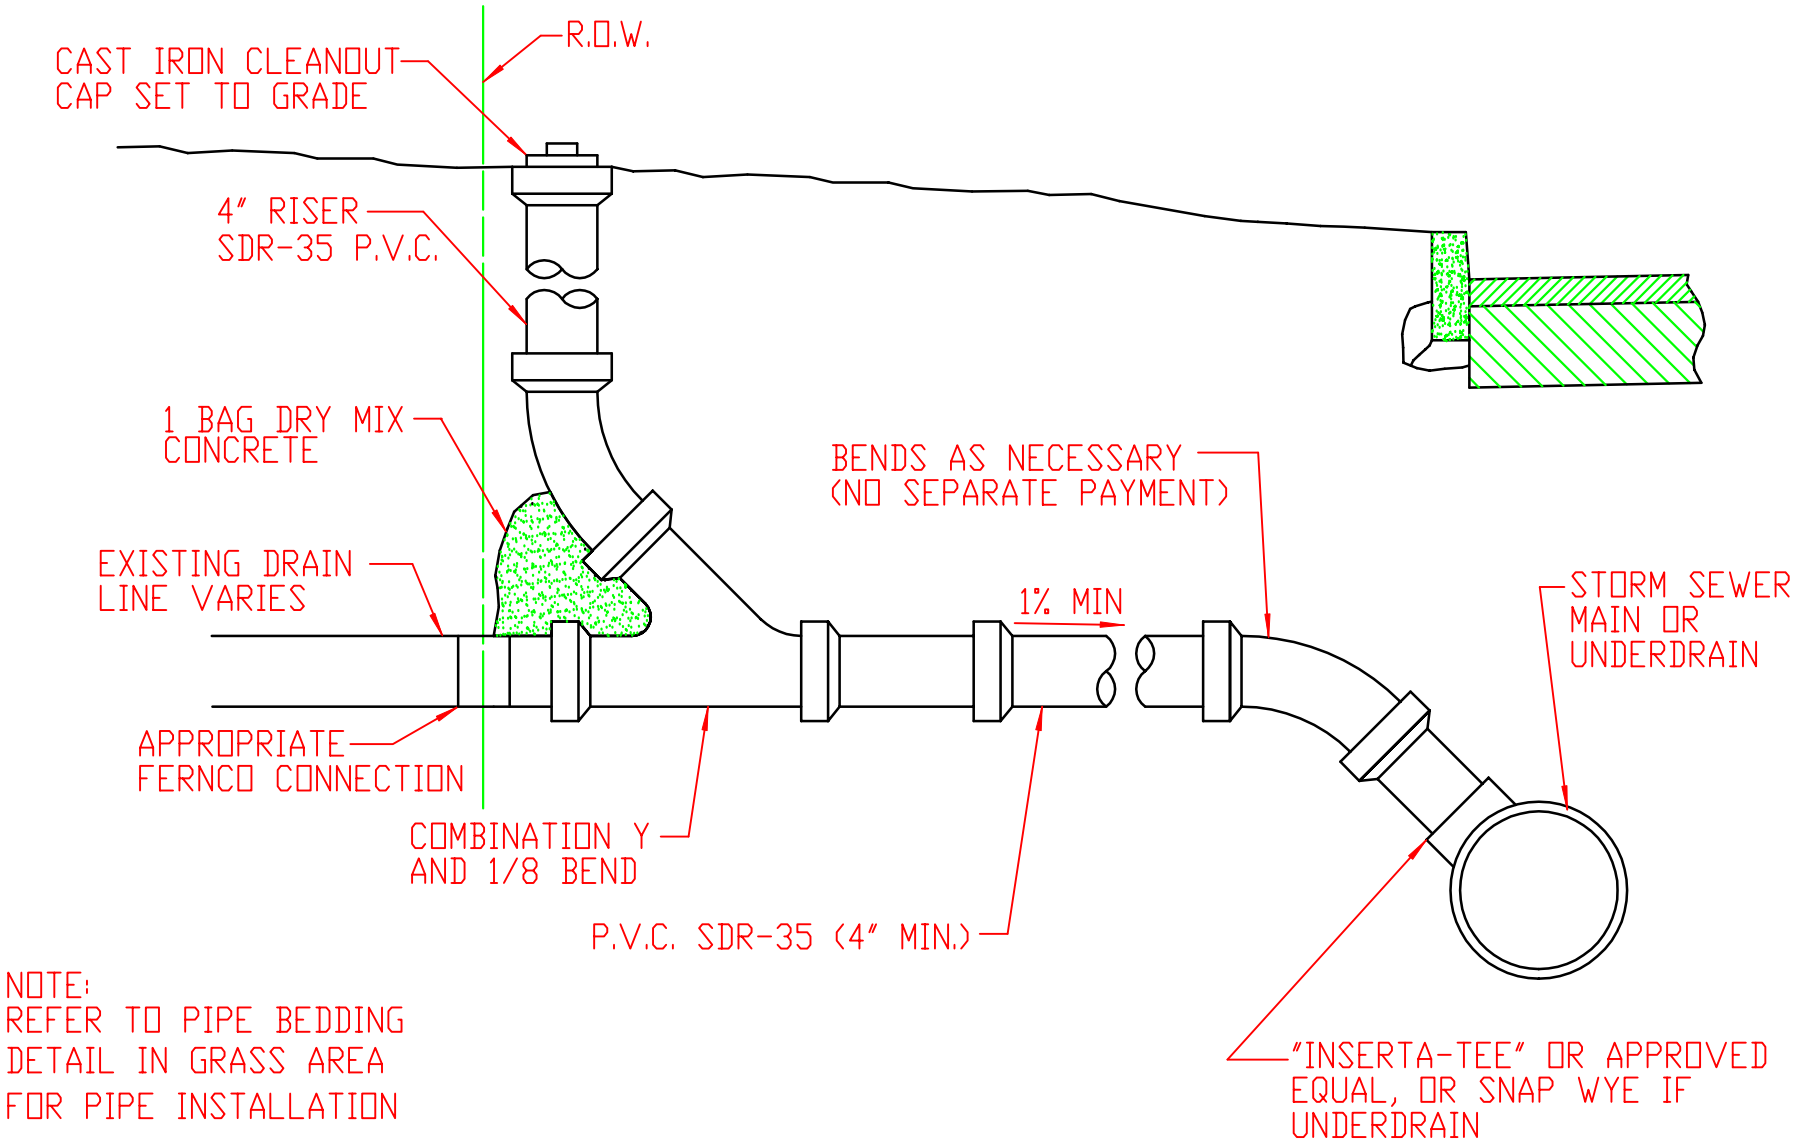

NOTE:
REFER TO PIPE BEDDING
DETAIL IN GRASS AREA
FOR PIPE INSTALLATION

TYPICAL DRAIN LINE CONNECTION

ITEM 654.01 M

NOT TO SCALE