REVISED

4/1/98

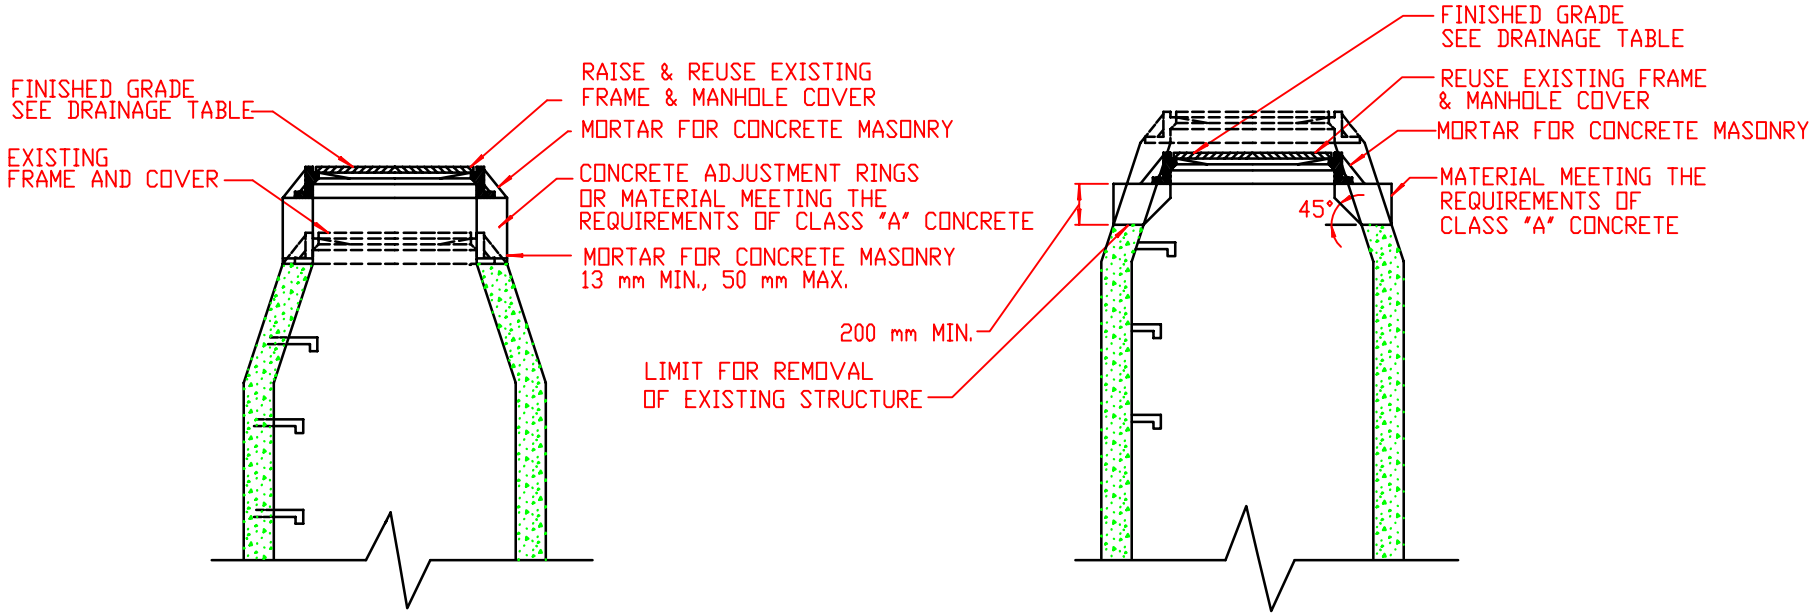


RAISING FRAME

LOWERING FRAME

## ALTER EXISTING SANITARY MANHOLE

NOT TO SCALE