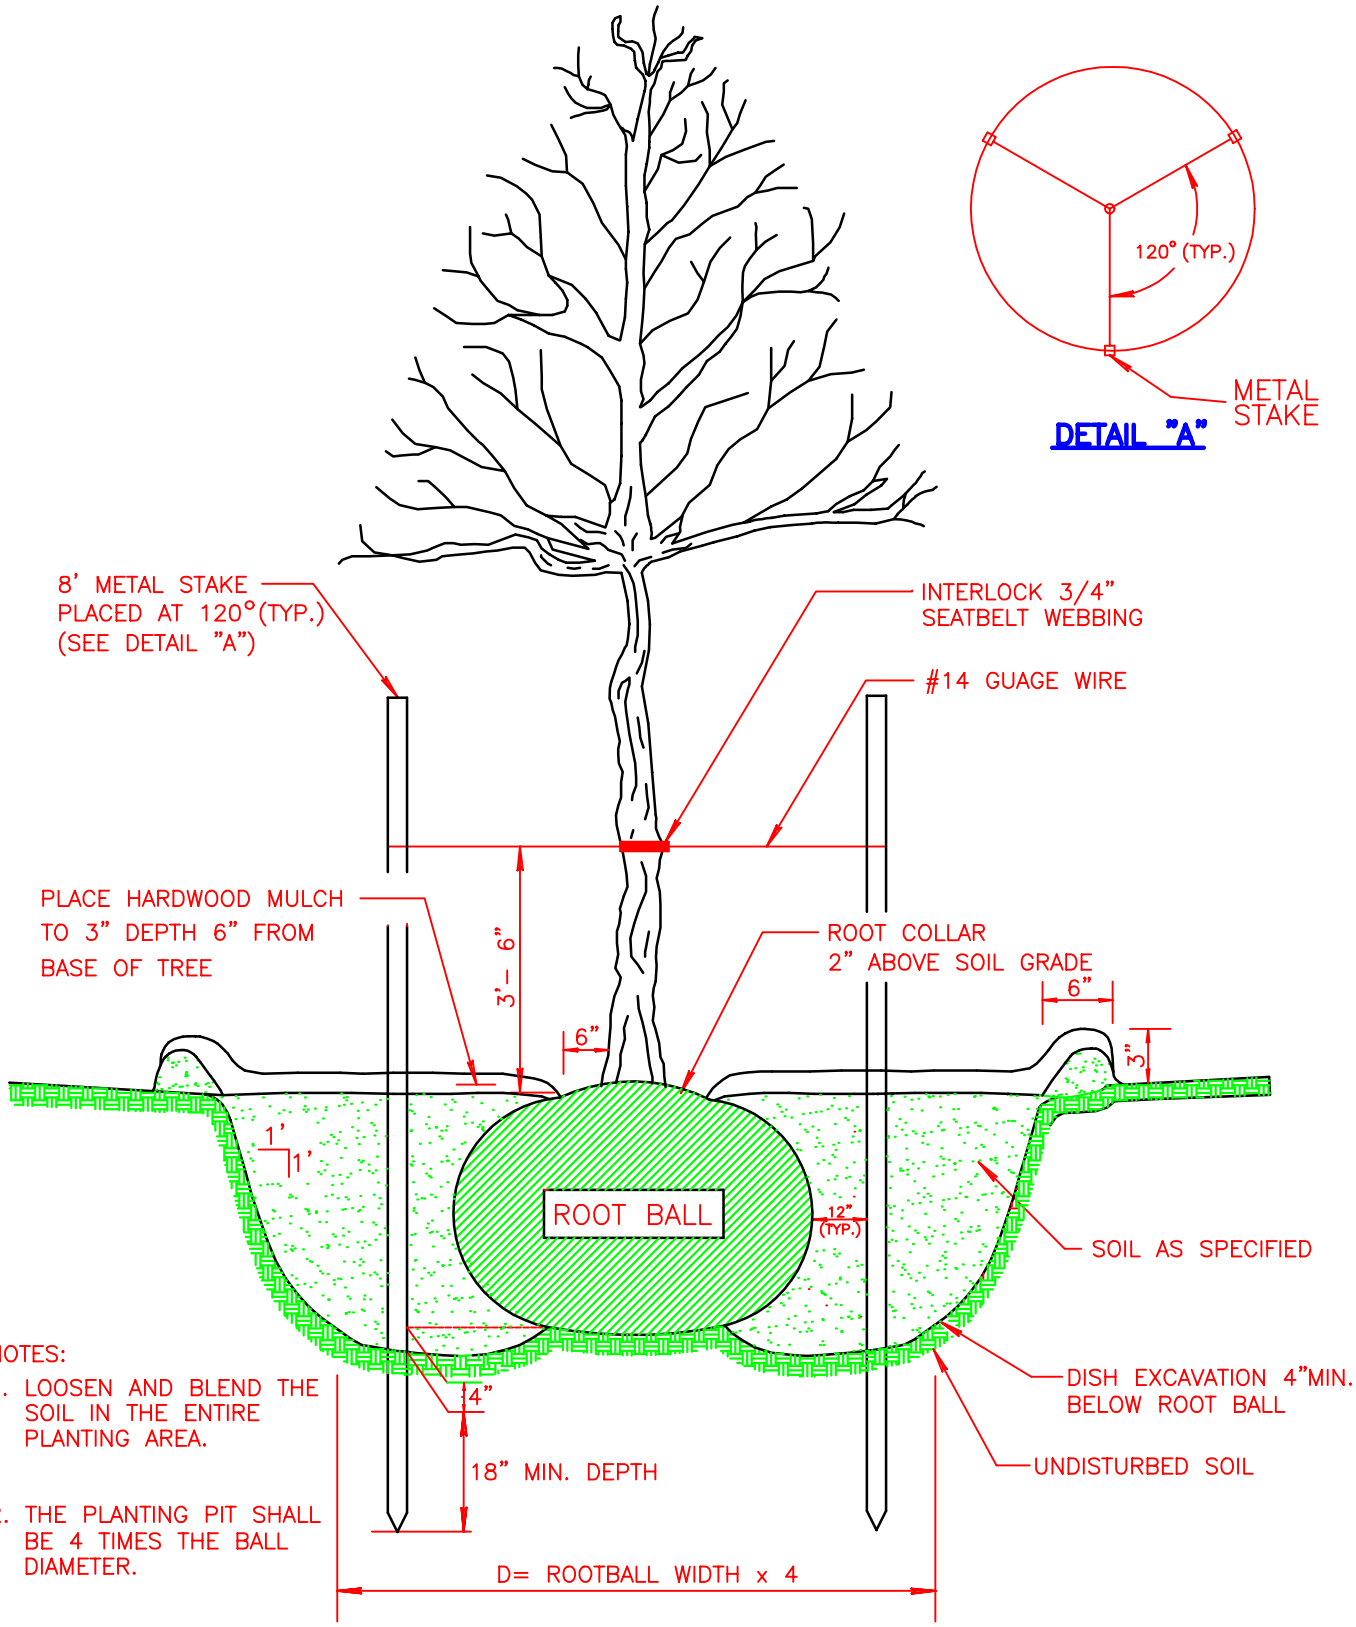

NOTES:

1. LOOSEN AND BLEND THE SOIL IN THE ENTIRE PLANTING AREA.
2. THE PLANTING PIT SHALL BE 4 TIMES THE BALL DIAMETER.

TREE PLANTING

NOT TO SCALE

4/20/00

REVISED