REVISED 01/01/01

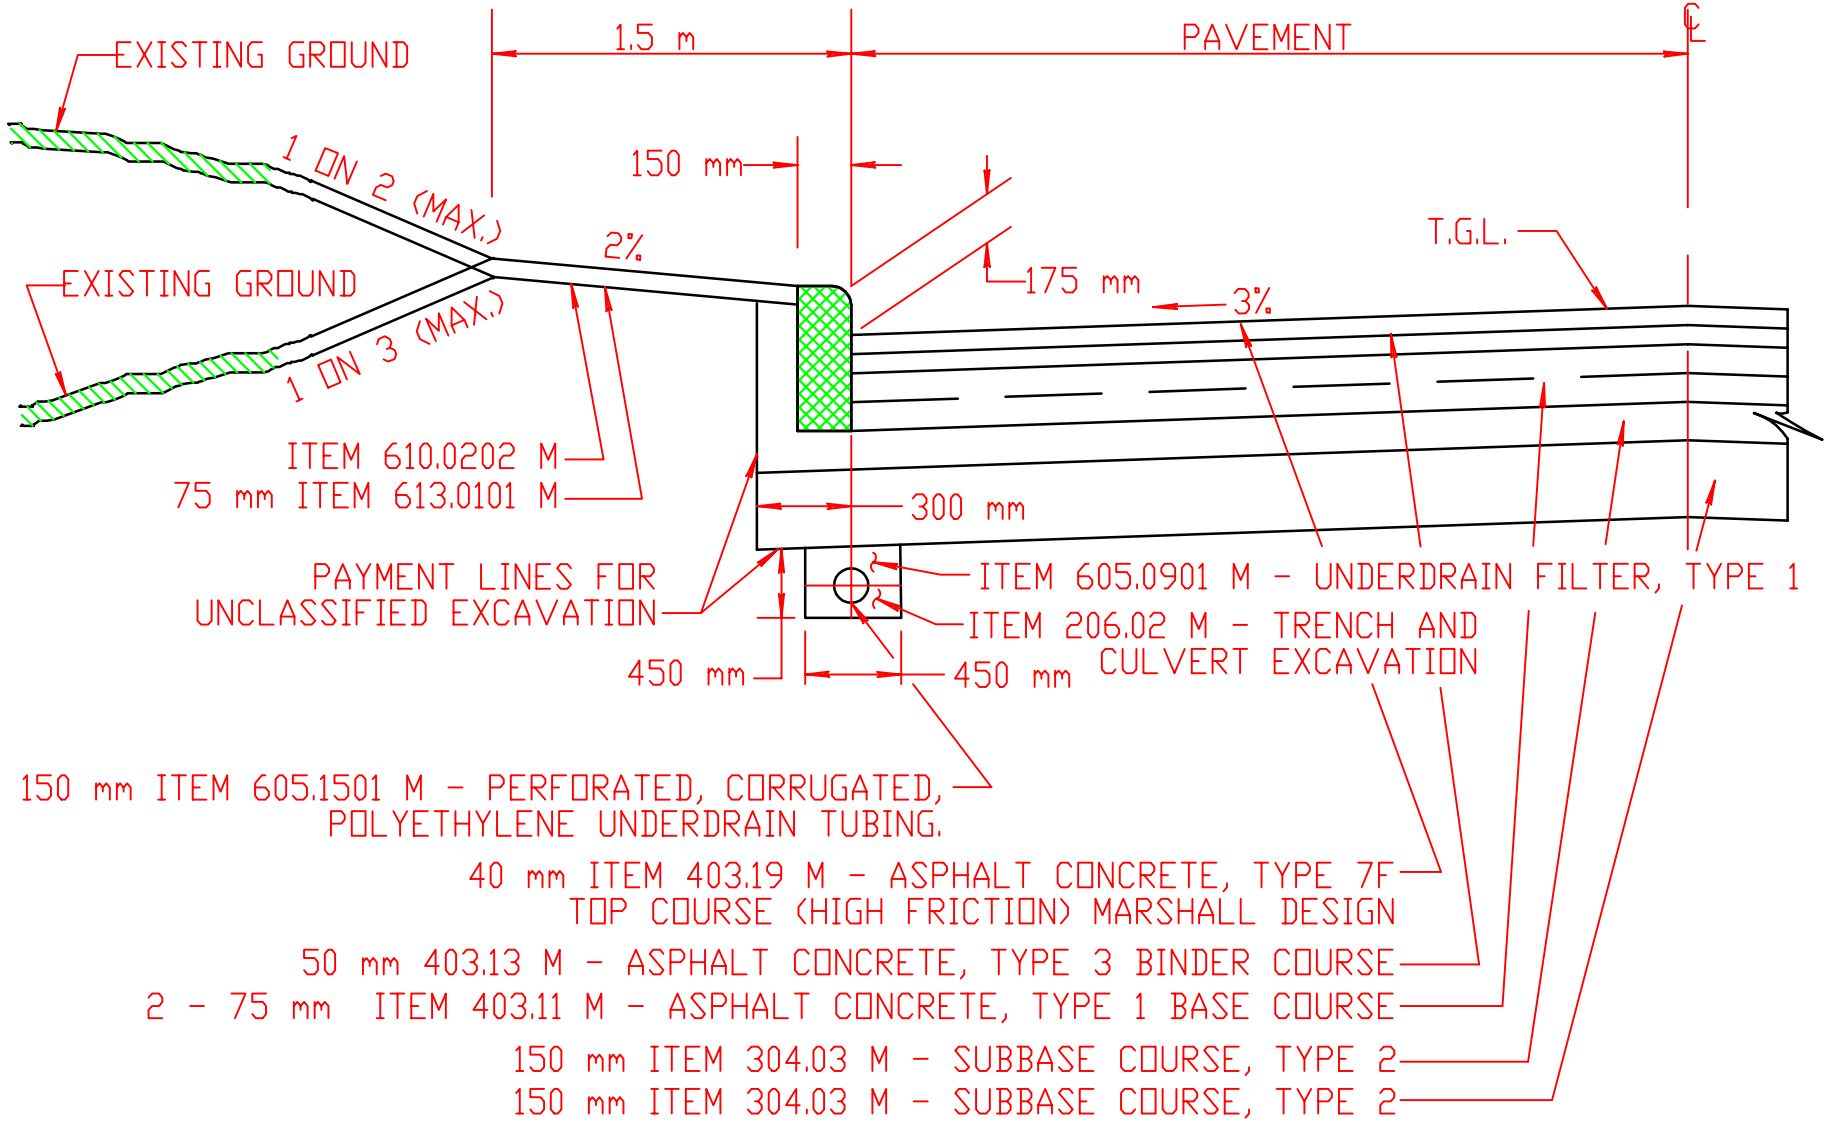

TYPICAL SECTION WITH CURBS

NOT TO SCALE