REVISED 4/1/01

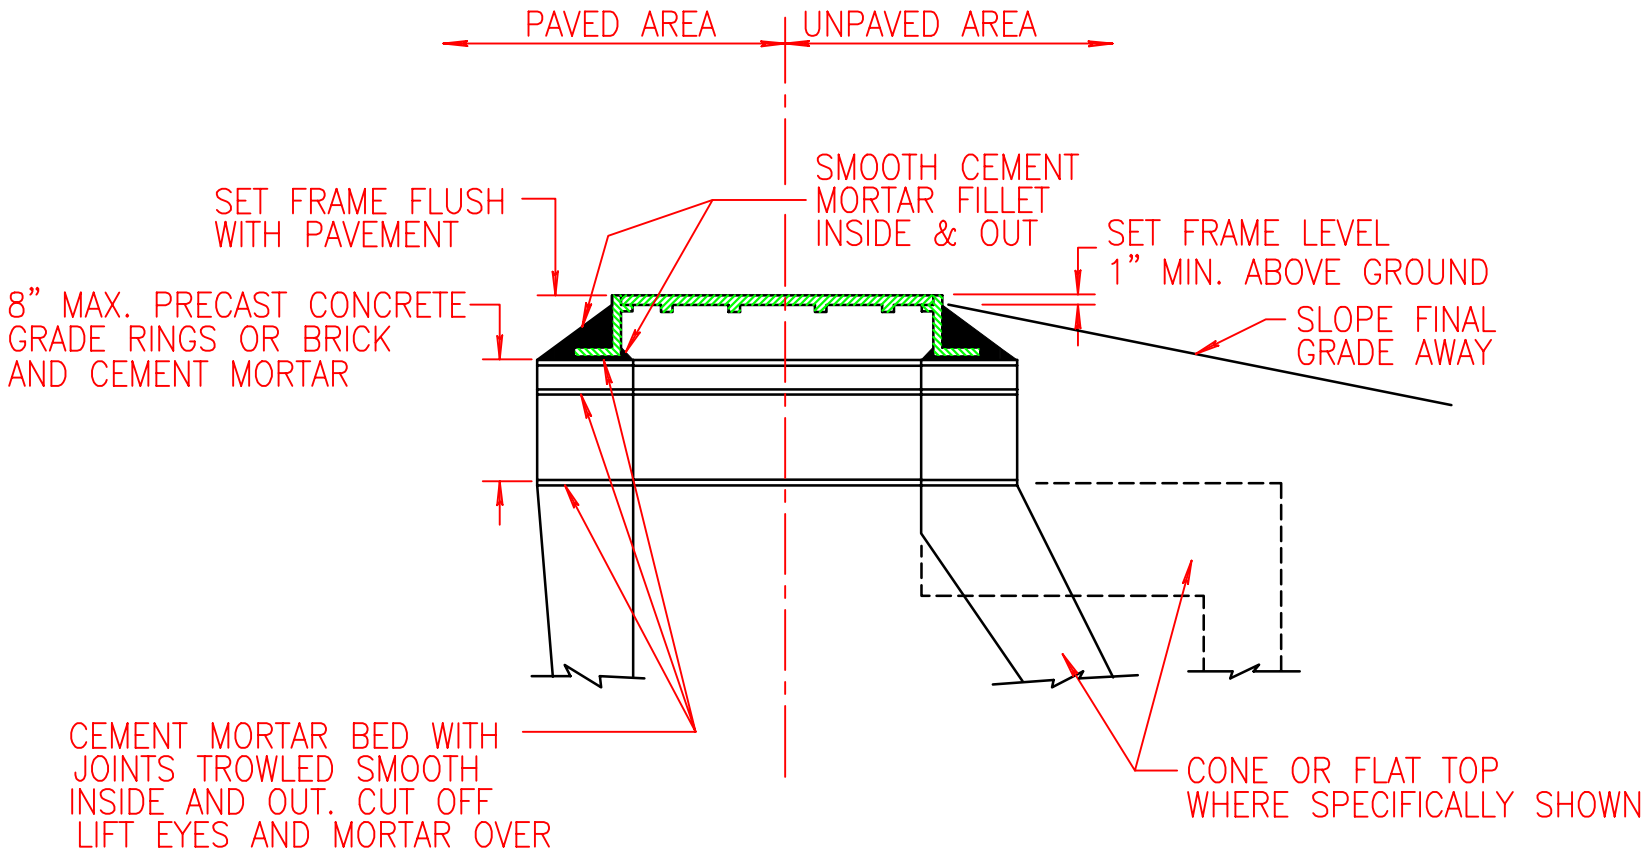

M.H. COVER INSTALLATION DETAIL

NOT TO SCALE