REVISED 3/9/99

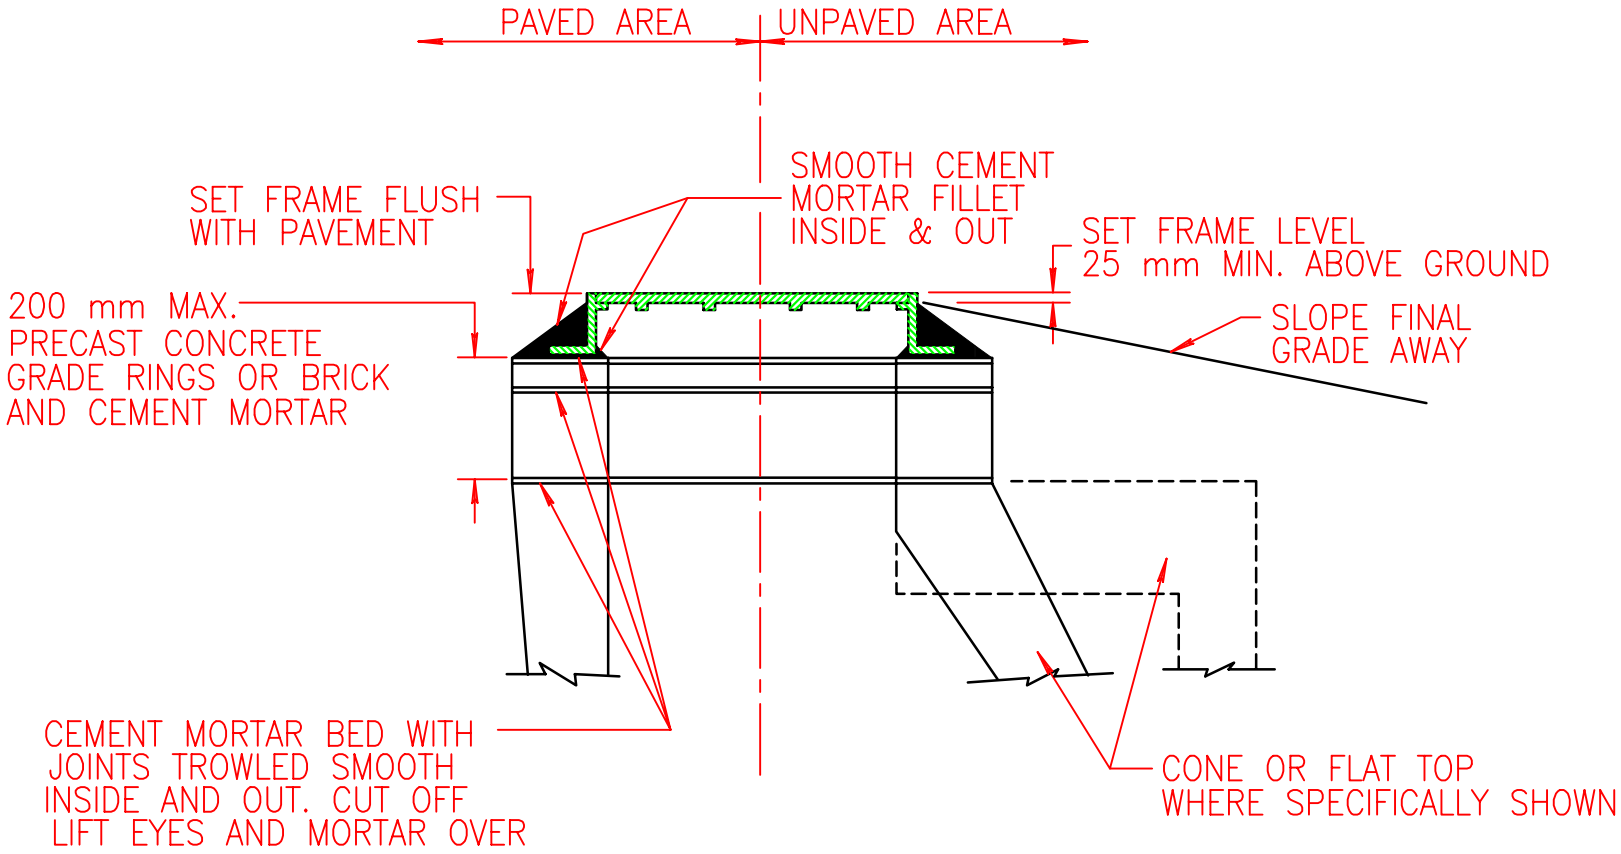

M.H. COVER INSTALLATION DETAIL

NOT TO SCALE