REVISED 1/1/01

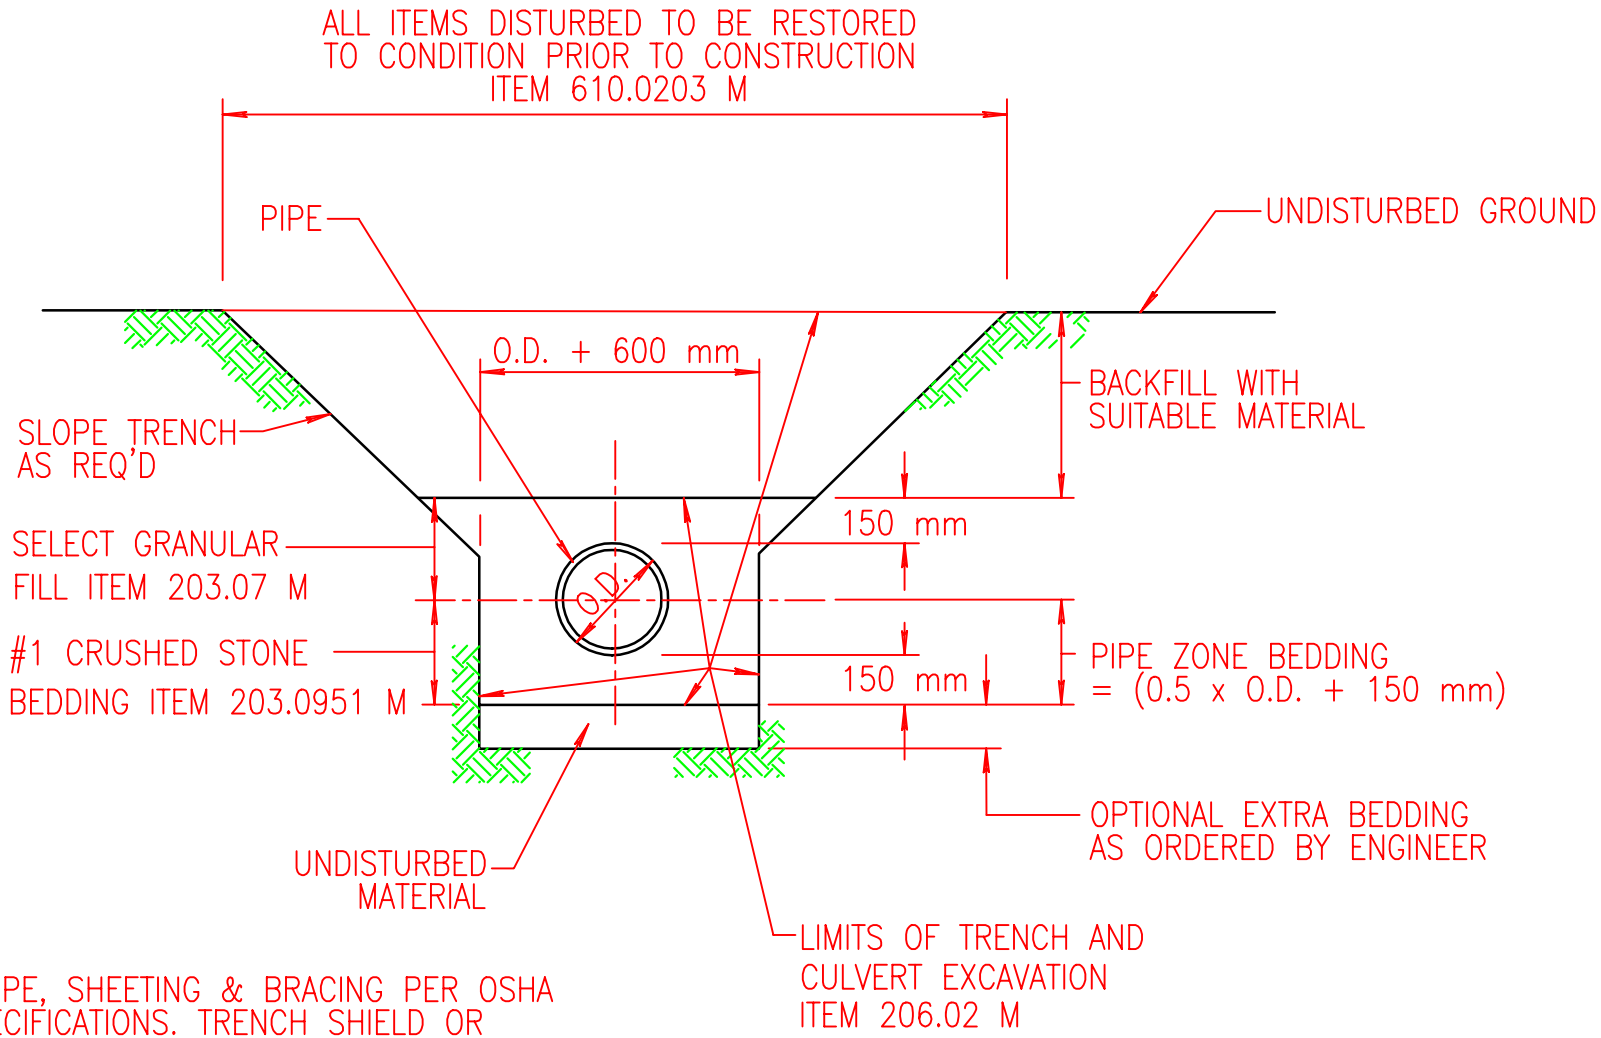

NOTES

1. SLOPE, SHEETING & BRACING PER OSHA SPECIFICATIONS. TRENCH SHIELD OR SHEETING TO BE LIFTED ABOVE THE SPRING LINE OF PIPE ENVELOPE.

2. WHERE DRAIN LINE CROSSES PREVIOUSLY INSTALLED SANITARY SEWER, WATER OR GAS MAIN, ETC. TRENCH SHALL BE EXCAVATED DOWN TO THE PREVIOUSLY LAID CONDUIT AND BACKFILLED WITH COMPACTED #2 CRUSHER RUN STONE TO INSURE ADEQUATE SUPPORT.

PIPE BEDDING DETAIL IN GRASS AREA

NOT TO SCALE