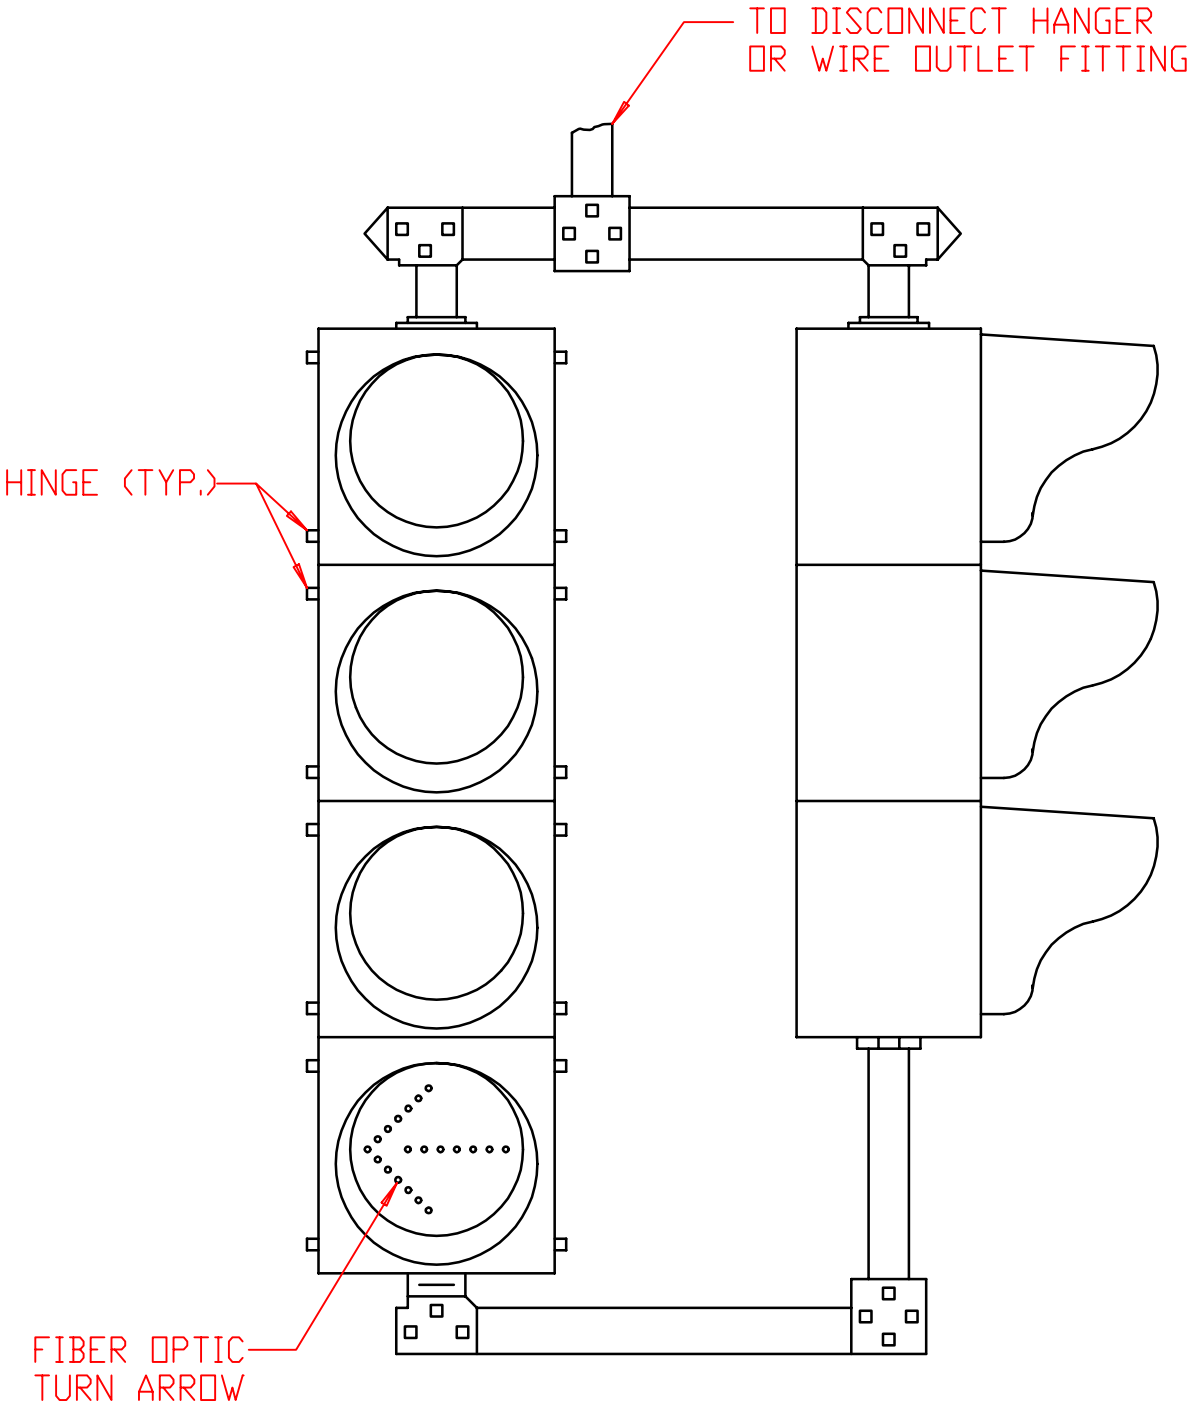

4 - SECTION SIGNAL FACE

NOT TO SCALE

4/1/98

REVISED