REVISED 4/1/98

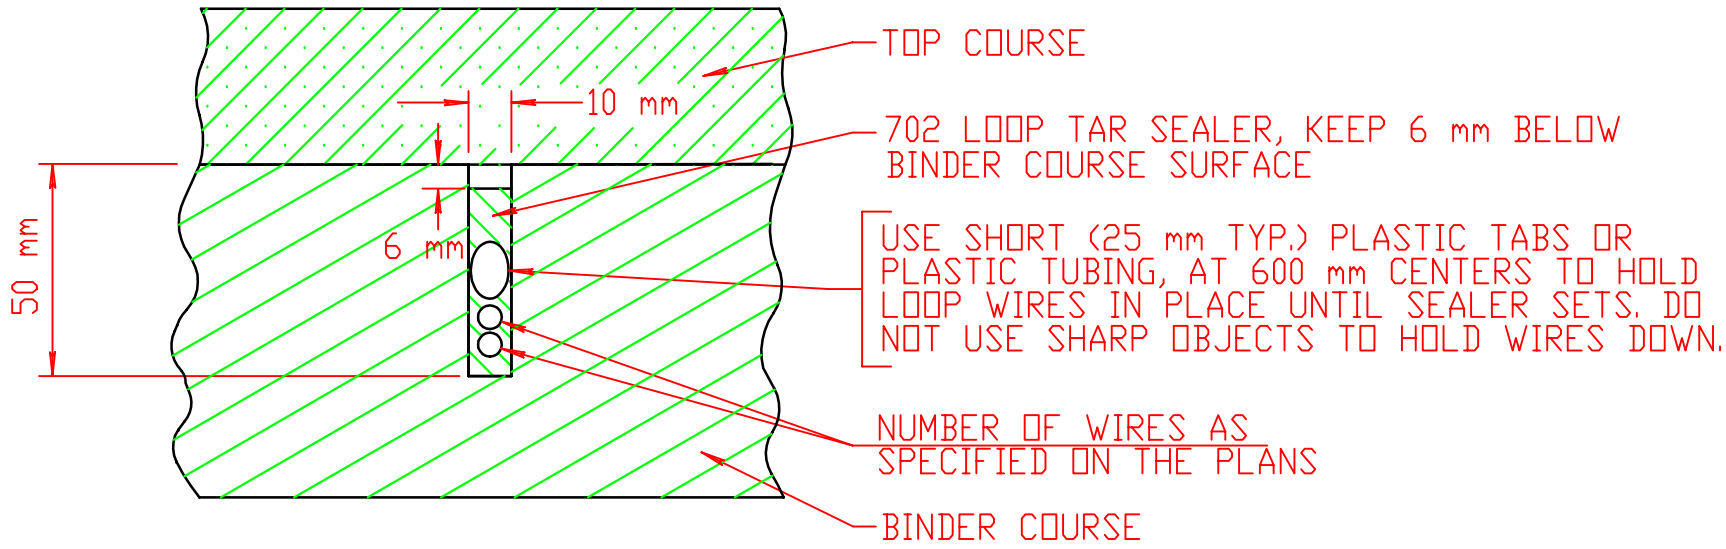

SAWCUT CROSS SECTION IN BINDER ASPHALT

NOT TO SCALE