REVISED 4/1/98

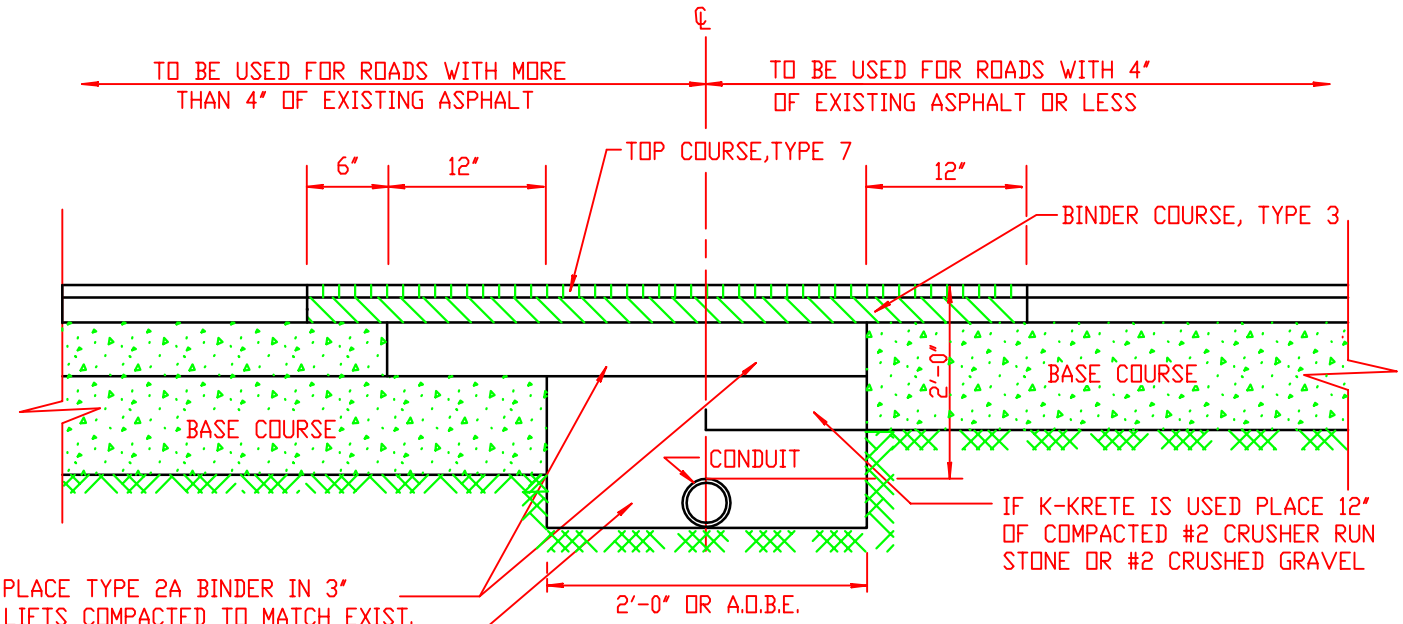


NOTES:

1. ALL JOINTS TO BE SAW-CUT AND TACK-COATED.
2. EXCAVATION LINES FOR EITHER SINGLE OR DOUBLE CONDUIT RUNS.

## RESTORATION OF PAVEMENT

**NOT TO SCALE**