REVISED 4/1/98

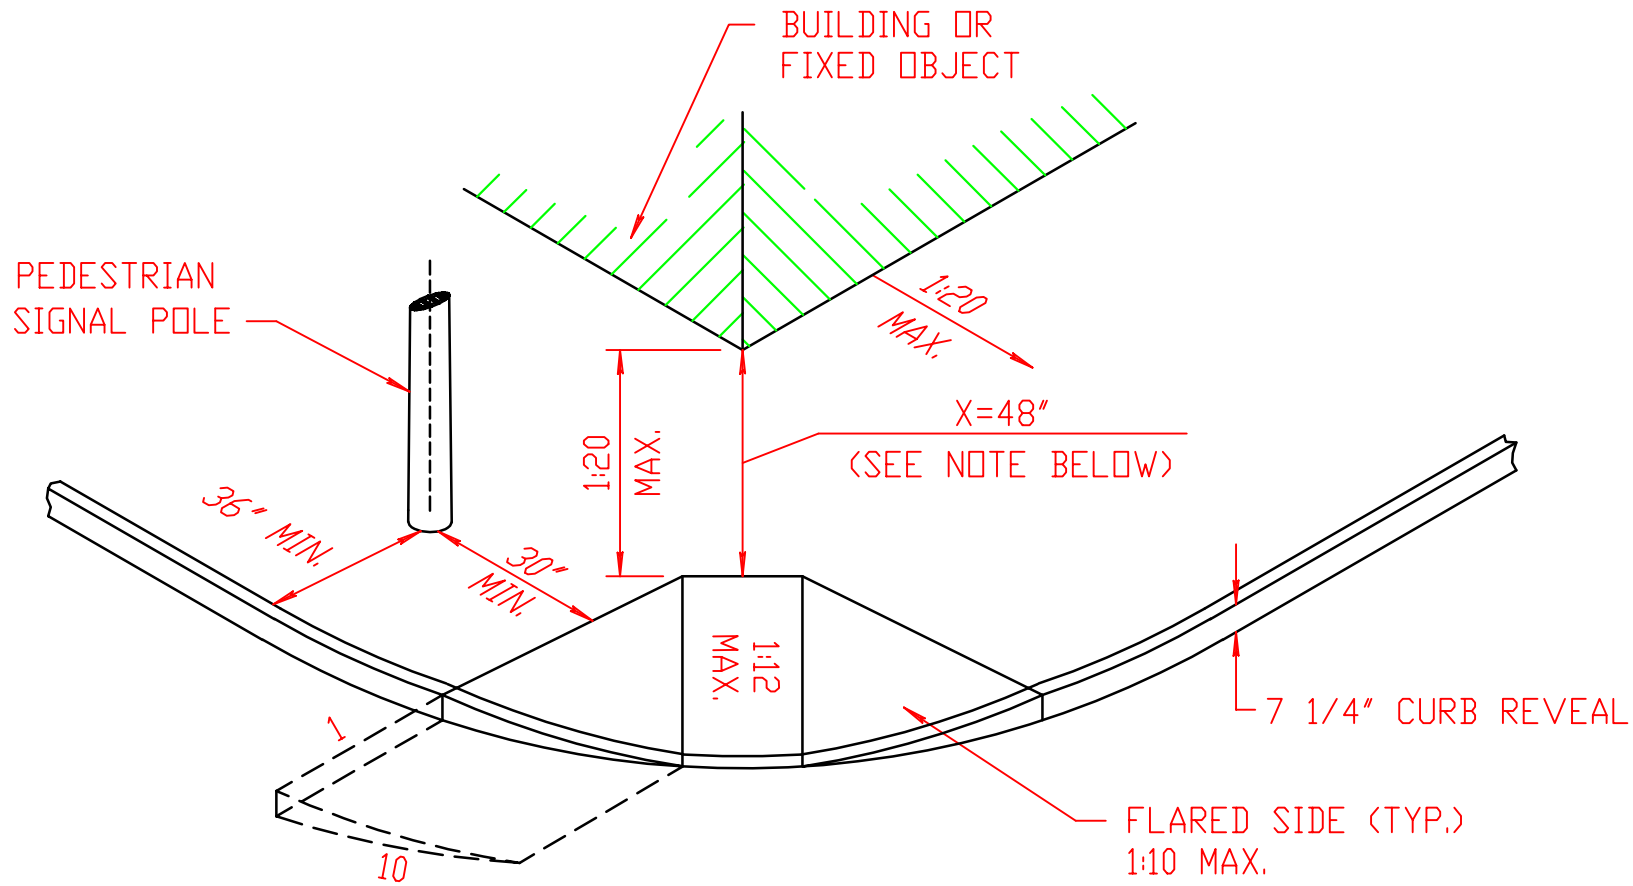

NOTE:
IF < 48", THEN THE SLOPE OF
THE FLARED SIDES SHALL NOT EXCEED 1:12.

PEDESTRIAN SIGNAL /W RAMP DETAIL

NOT TO SCALE