IOLA CAMPUS REDEVELOPMENT

Client Name
Project Address
Project Address
Project Address

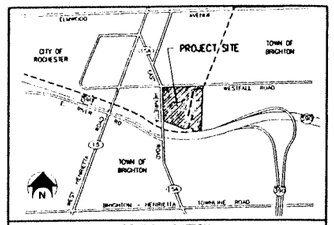

LOCATION SKETCH

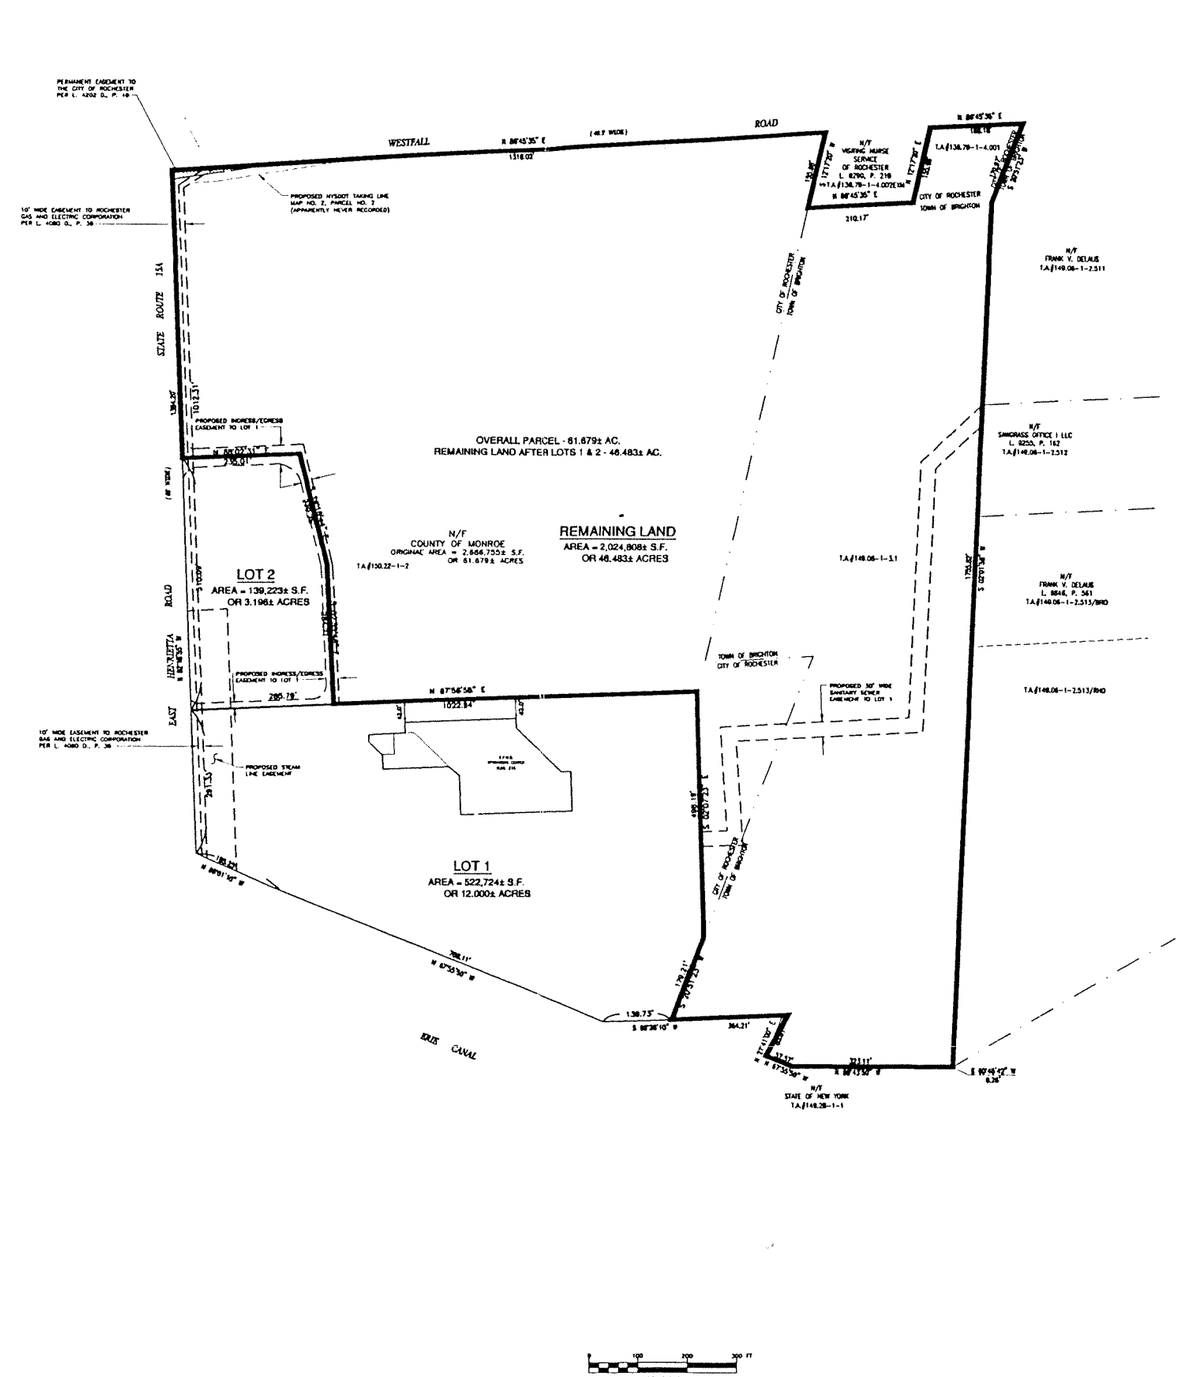

MONROE COUNTY DEPARTMENT OF HEALTH

CITY OF ROCHESTER PURE WATERS

APPROVED BY:
COUNTY OF PUBLIC WORKS
DATE:

APPROVED BY:
TOWN ENGINEER
DATE:

APPROVED BY:
PLANNING BOARD CHAIRMAN
DATE:

APPROVED BY:
TOWN ATTORNEY
DATE:

APPROVED BY:
FIRE CHIEF
DATE:

APPROVED BY:
TOWN CLERK
DATE:

APPROVED BY: THIS PLAT COMPLIES WITH THE MONROE COUNTY MONUMENTATION LAW OF 1971
MONROE COUNTY SURVEYOR'S OFFICE
DATE:

THIS PLAT IS APPROVED IN ACCORDANCE WITH THE PROVISIONS OF SECTION 239-K, ARTICLE 12-B OF THE GENERAL MUNICIPAL LAW AND/OR MONROE COUNTY MONUMENTATION LAW. A SEPARATE APPROVAL IS REQUIRED FOR SITE CONSTRUCTION, FOR THE GENERAL MUNICIPAL LAW.

COUNTY HIGHWAY SUPERINTENDENT DATE
FOR THE MONROE COUNTY MONUMENTATION LAW

MONROE COUNTY SURVEYOR'S OFFICE DATE

REFERENCES:
1) MAP ENTITLED "IOLA CAMPUS SURVEY," PREPARED BY MONROE COUNTY DEPARTMENT OF TRANSPORTATION SURVEY DIVISION, DATED AUGUST 1996
2)

NOTES:

Unauthorized alteration or addition to a Survey Map bearing a licensed Land Surveyor's seal is a violation of Section 7209, Subdivision 2 of the New York State Education Law

WE, BERGMANN ASSOCIATES, INC., DO HEREBY CERTIFY THAT THIS MAP WAS MADE ON 07/09/02 FROM THE NOTES OF AN INSTRUMENT SURVEY DATED 06/25/02 AND FROM THE REFERENCES LISTED HEREON

KEVIN M. SULLIVAN, L.S. No. 049063 DATE

MONROE COUNTY

BERGMANN associates
Engineers / Architects / Surveyors
200 First Federal Plaza
28 East Main Street, Rochester, New York 14614
716.232.5135 / 716.232.4652 fax

REVISIONS

NO.	DATE	DESCRIPTION	REV.	ORD

NOTE:
Unauthorized alteration or addition to this drawing is a violation of the New York State Education Law Article 145, Section 7209.

ATTACHMENT 6

MAP

of property situate in the
City of Rochester
and the
Town of Brighton
County of Monroe
State of New York
property also situate in part of
Town Lot 63
Township 13, Range 7, Division 2

DRAWN BY: DAVID R. JOHNSON
CHECKED BY: KEVIN M. SULLIVAN
DATE: 07/09/02
SURVEYED BY: TANAKA L. STILLMAN
CHECKED BY: KEVIN M. SULLIVAN
DATE: 06/25/02
SCALE: 1" = 100'

Project Number: 0007.00
File Name: 0007000SM.dwg
Drawing Number: SM01