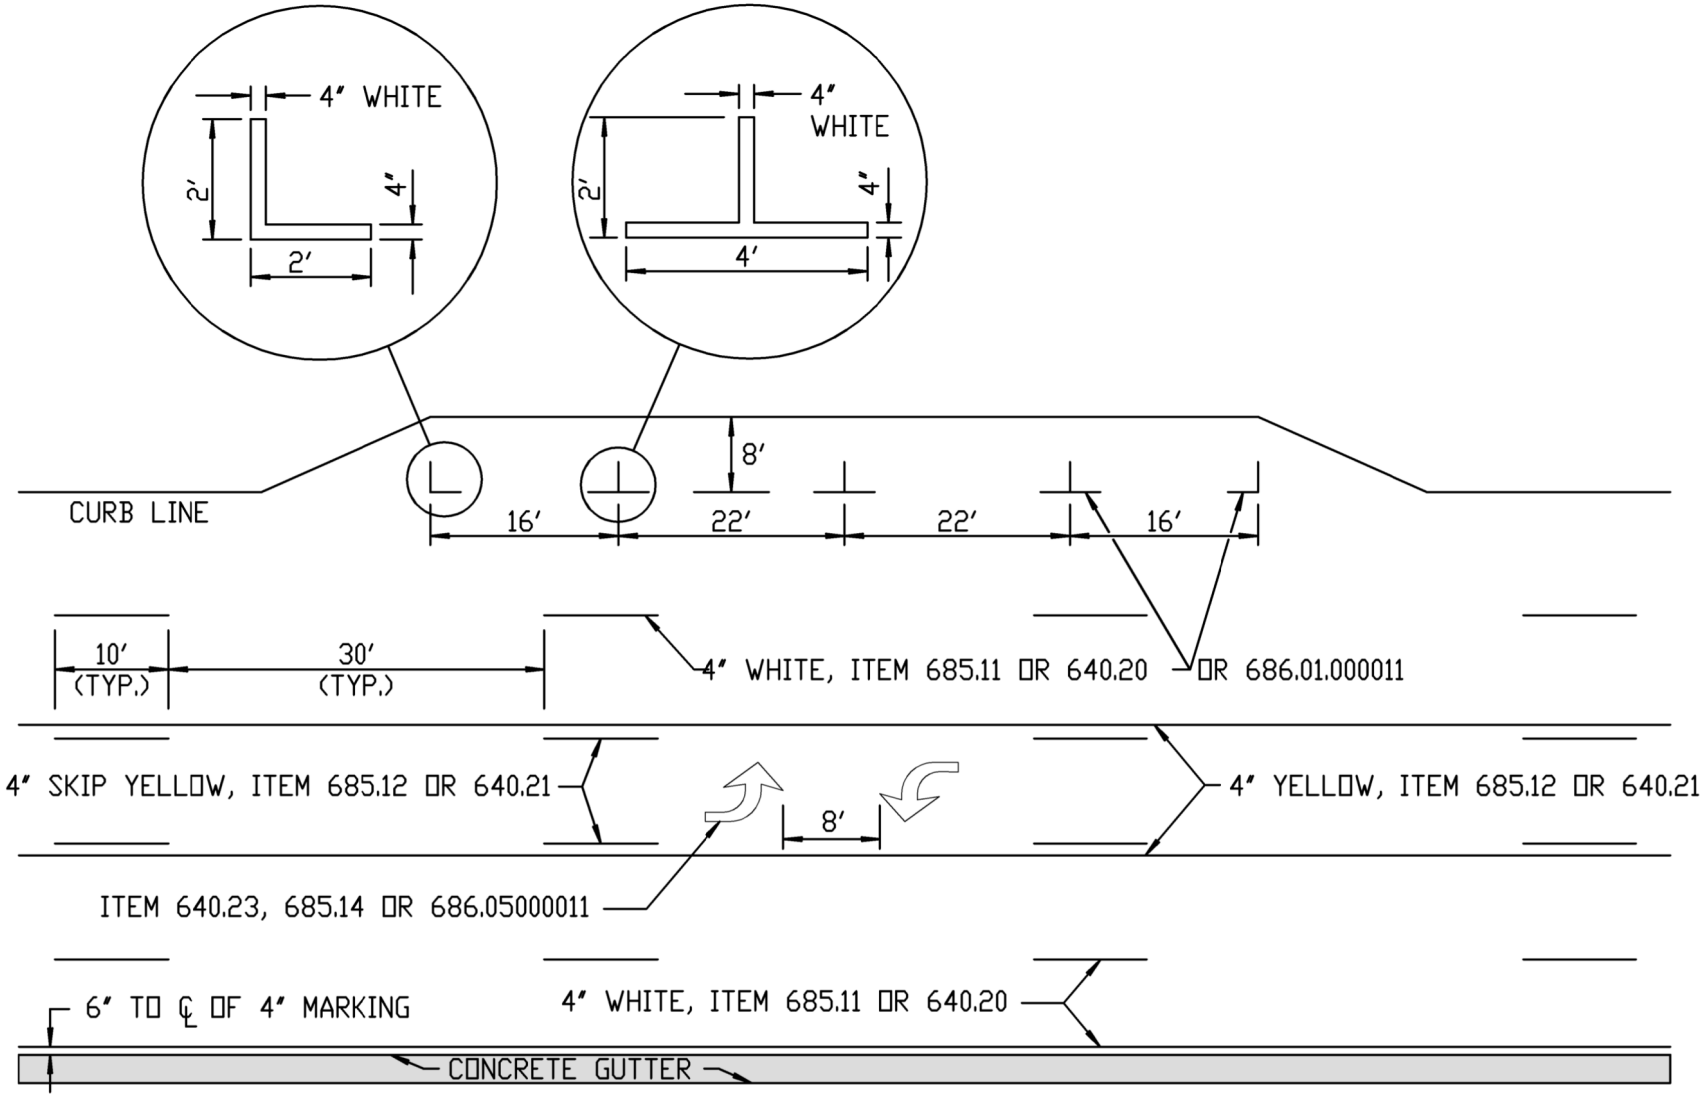

685.XX - EPOXY
640.XX - PAINT
686.XX - PREFORMED THERMOPLASTIC

PAVEMENT MARKINGS - LONG LINES

NOT TO SCALE

9/15/20
REVISED