REVISED

11/19/03

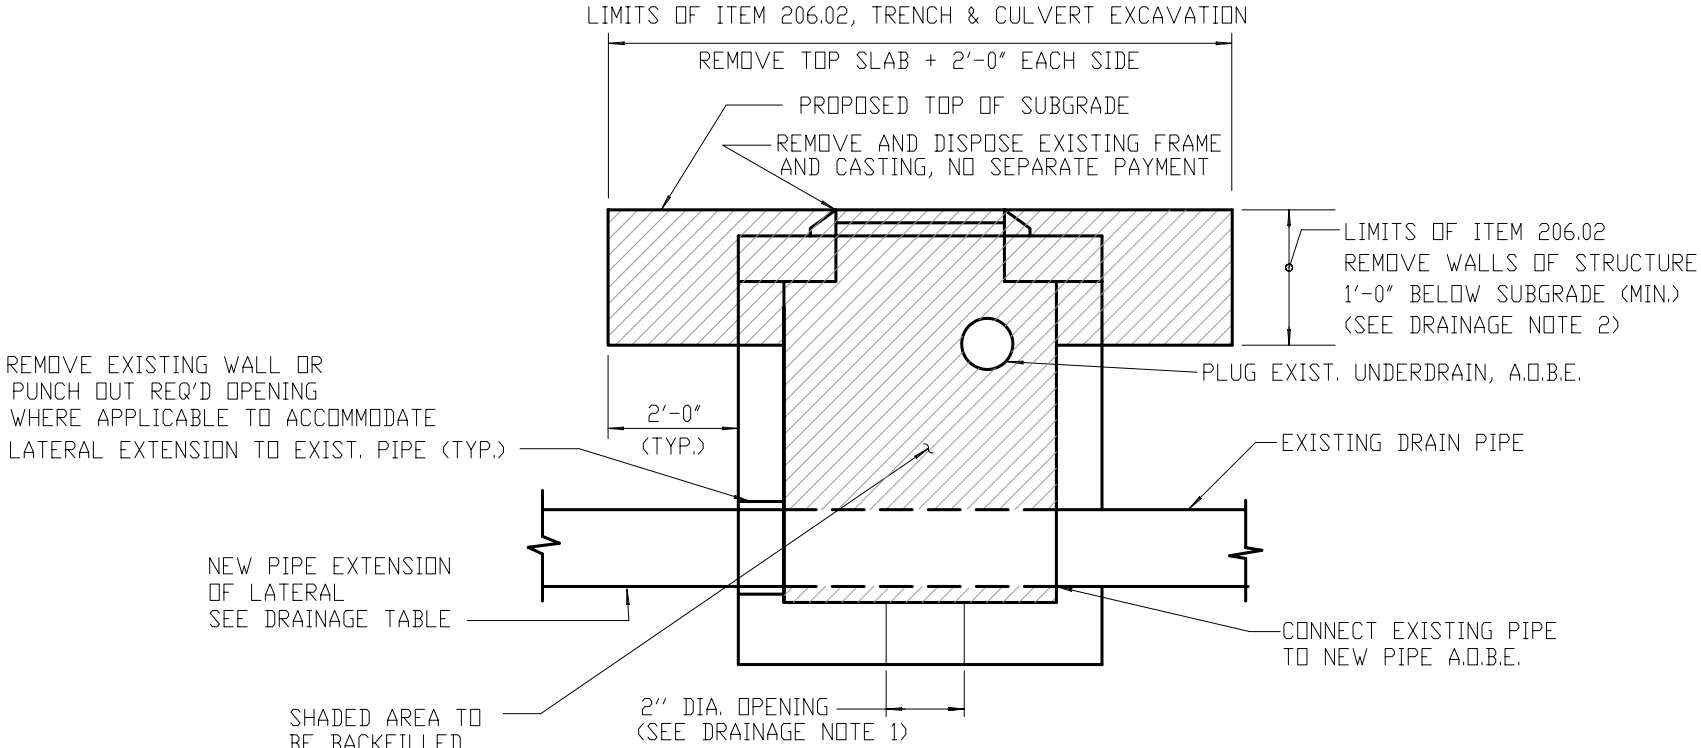

FOR ADDITION INFORMATION REFER TO DRAINAGE NOTES

ABANDON EXISTING DRAINAGE STRUCTURE IN PLACE PIPE THRU

NOT TO SCALE