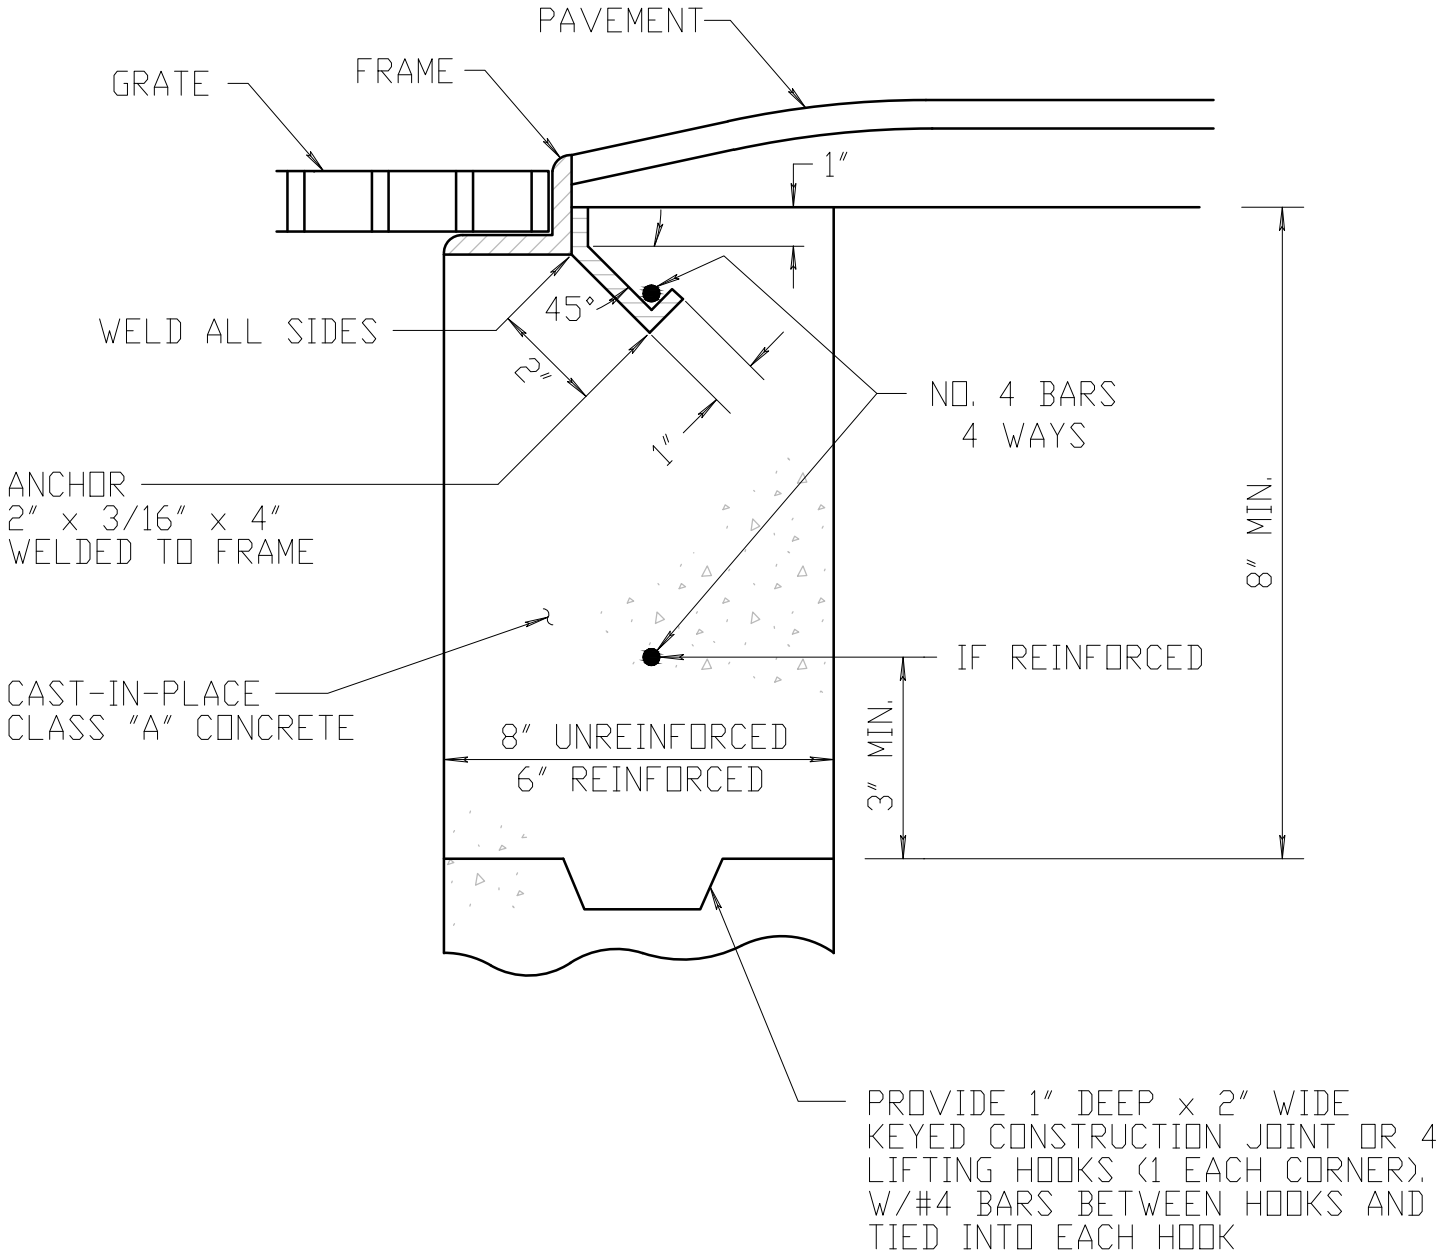

D.I. CAP ADJUSTMENT IN PAVEMENT SECTION

NOT TO SCALE

9/23/14

REVISED