REVISED 3/1/06

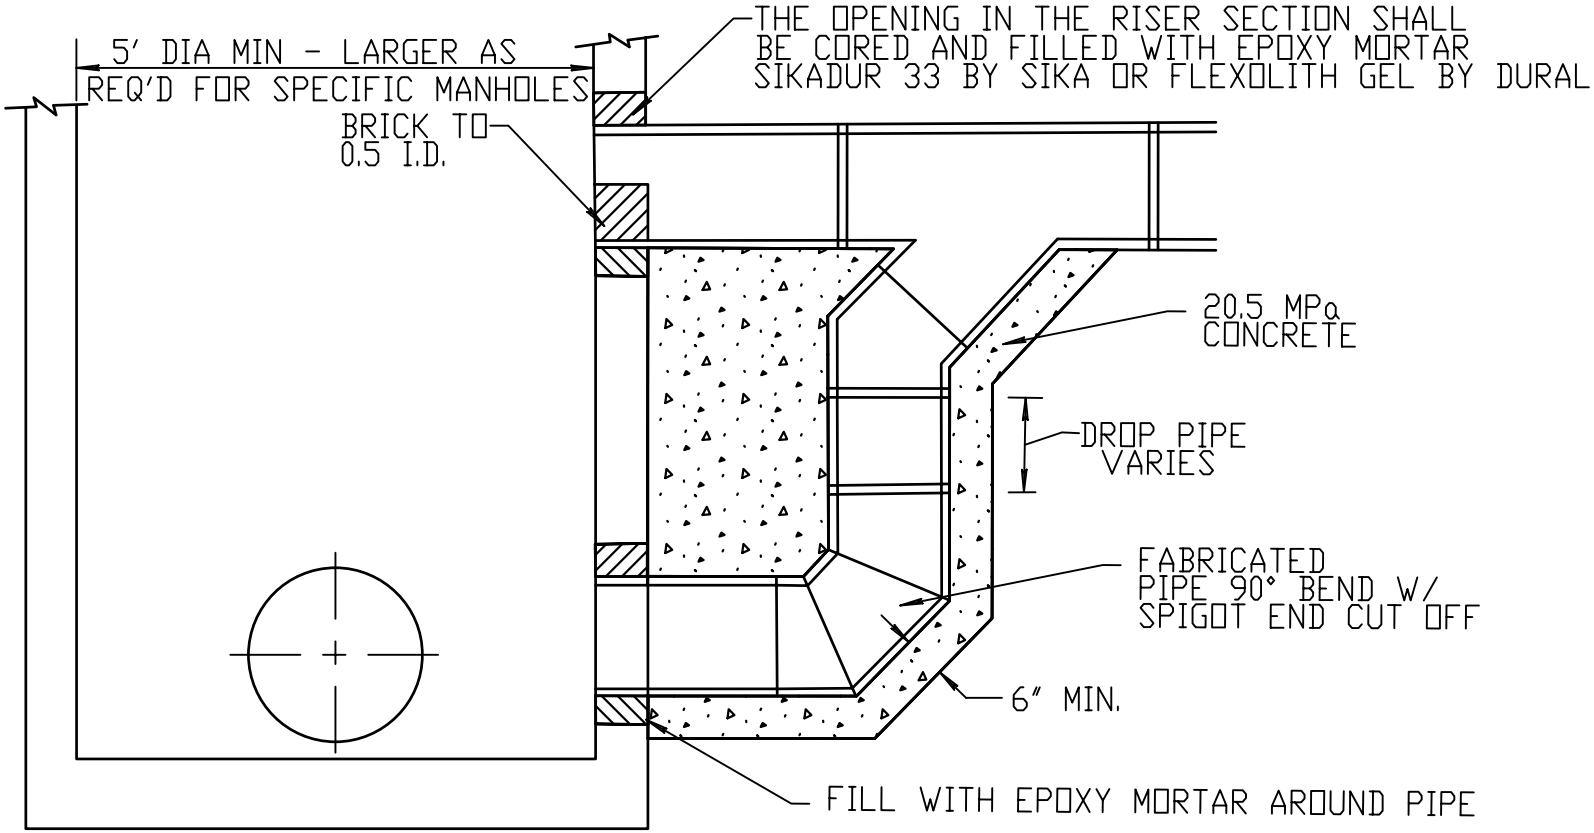

OUTSIDE DROP CONNECTION TO MANHOLE

NOT TO SCALE