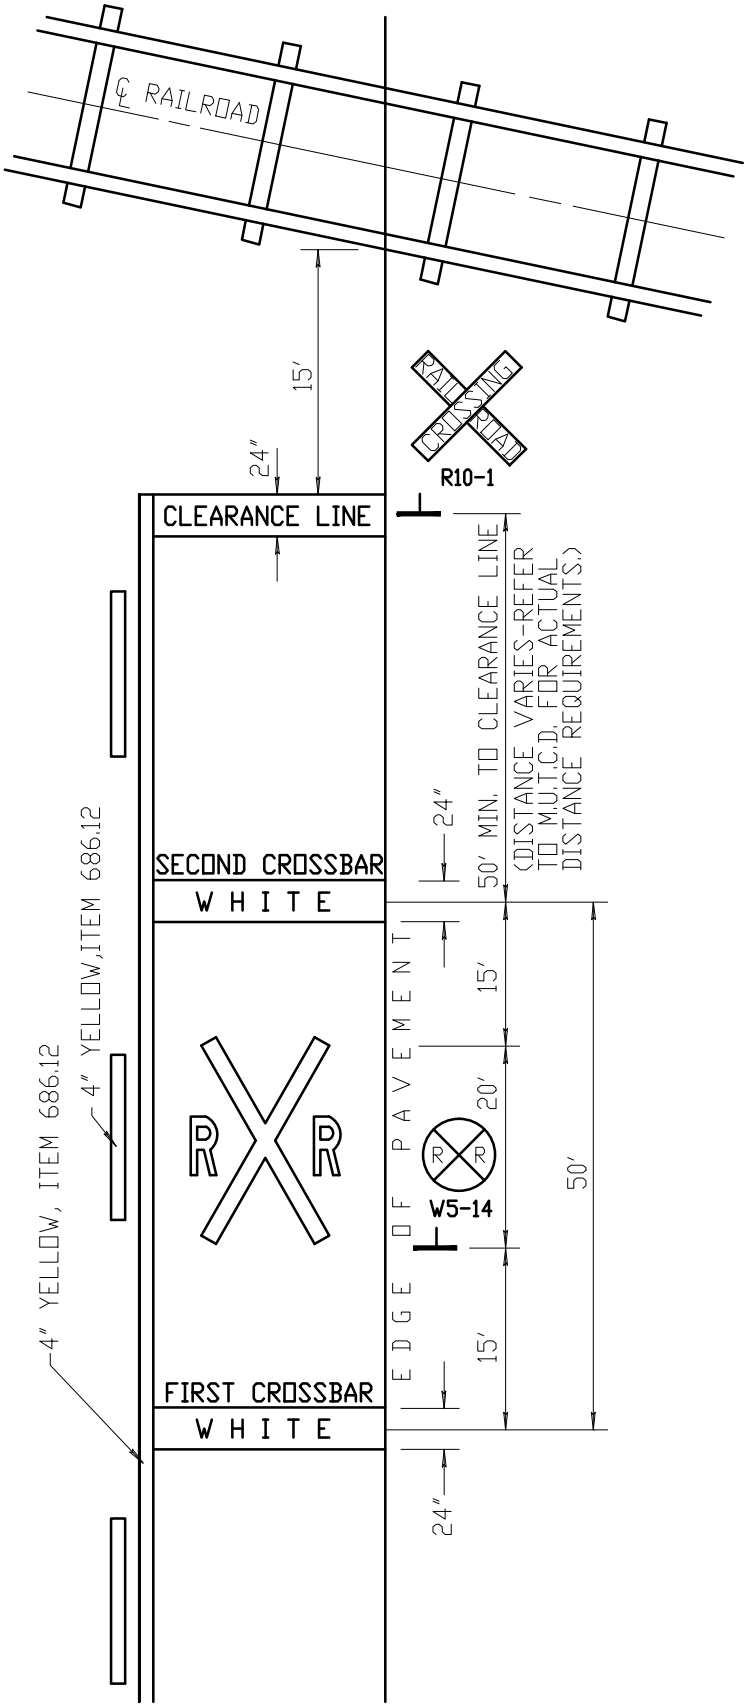

RAILROAD CROSSING MARKINGS

NOT TO SCALE

12/12/13

REVISED