REVISED 10/1/00

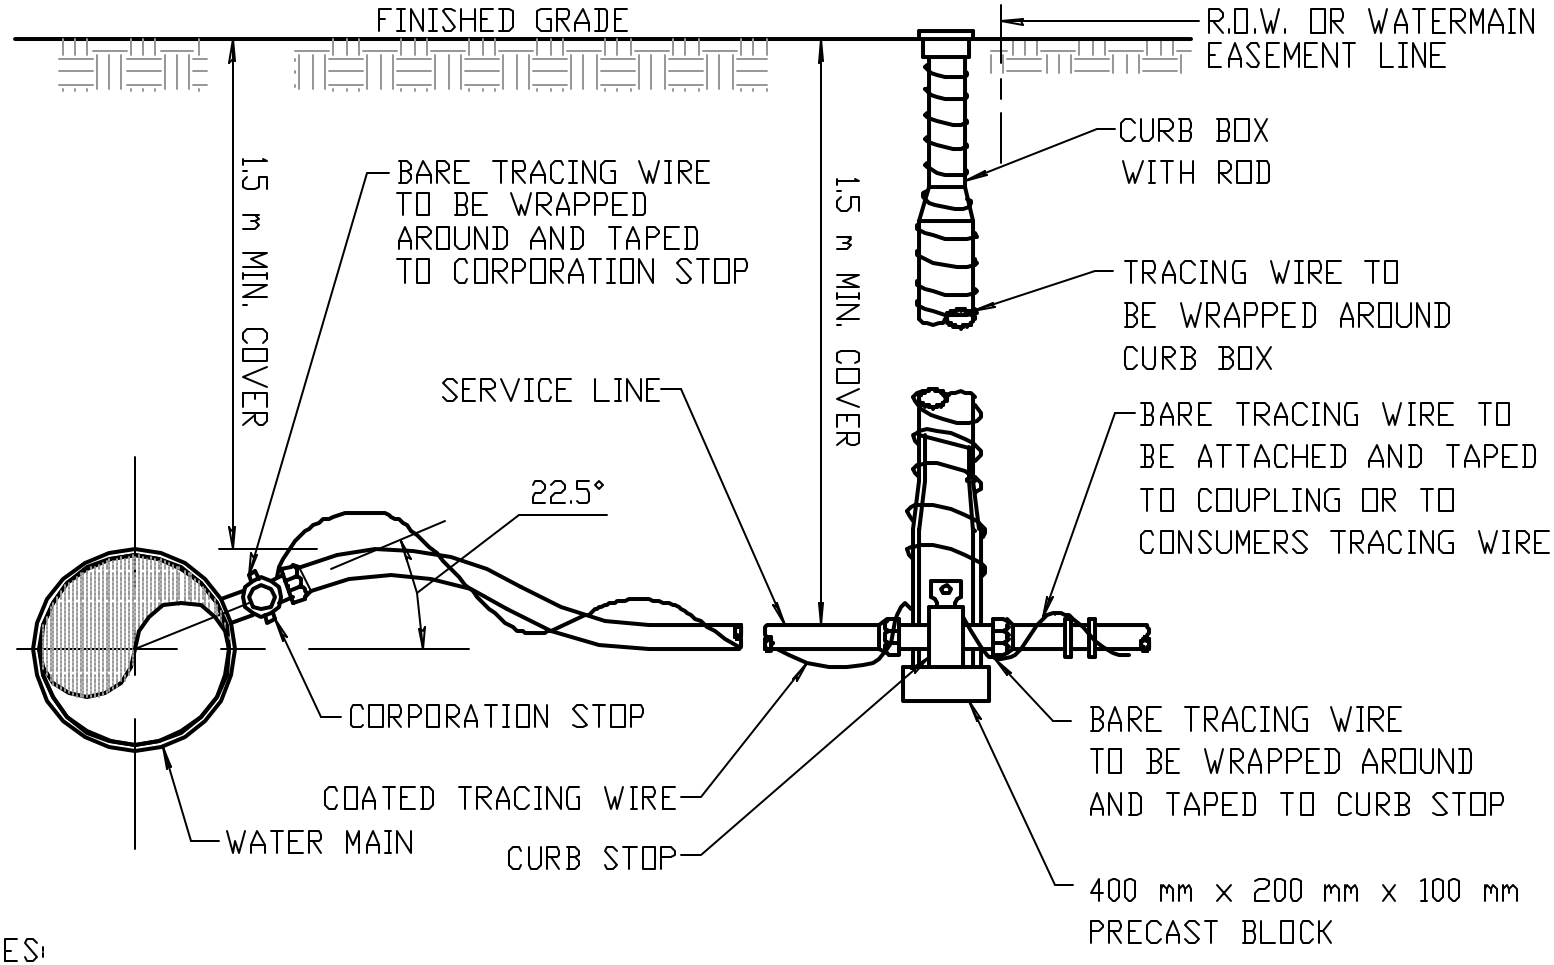

NOTES:

1. COPPER SERVICE TO BE USED UNLESS OTHERWISE APPROVED BY THE ENGINEER

2. 25 mm TYPE K VIRGIN COPPER, ASTM SPEC. B88 (LATEST REVISION) OR
   25 mm PE 3408, SDR 9, ASTM D2737, 1.38 KPa WITH #10 SOLID COPPER TRACING WIRE
   (TRACING WIRE IS NECESSARY WITH POLYETHYLENE PLASTIC SERVICE ONLY)

WATER SERVICE INSTALLATION

NOT TO SCALE