REVISED 10/1/00

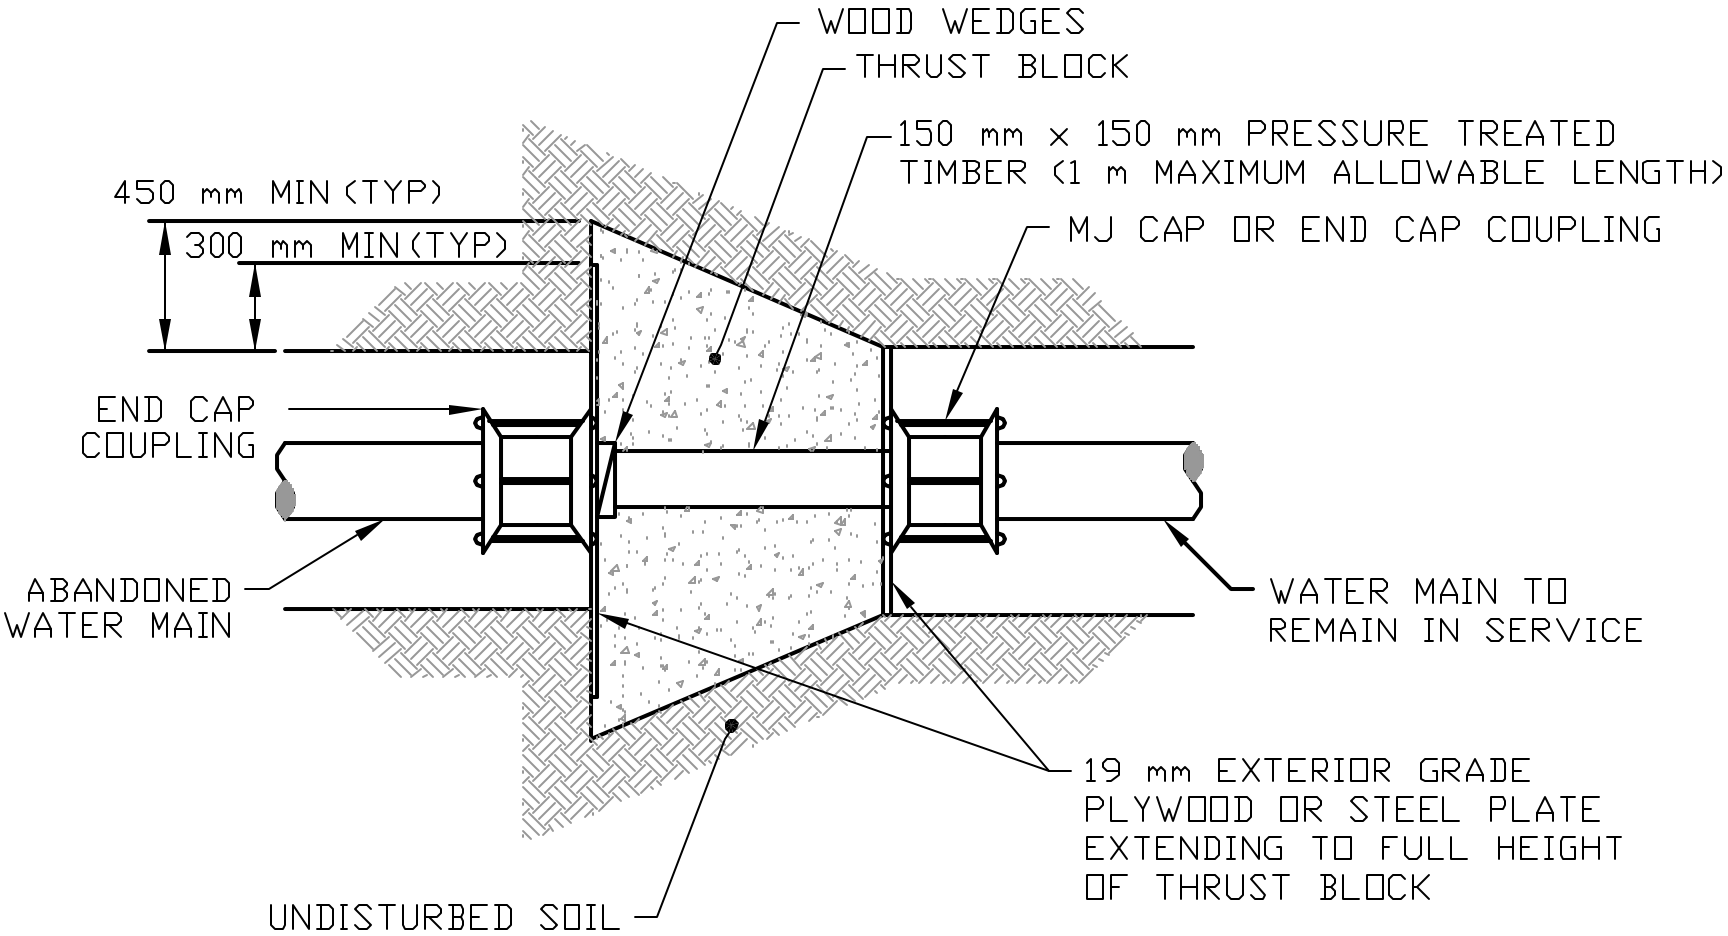

NOTE:
SEE TYPICAL THRUST BLOCK DETAIL FOR MINIMUM SURFACE BEARING AREA.

WATERMAIN ABANDONMENT IN-LINE

NOT TO SCALE