REVISED

7/14/00

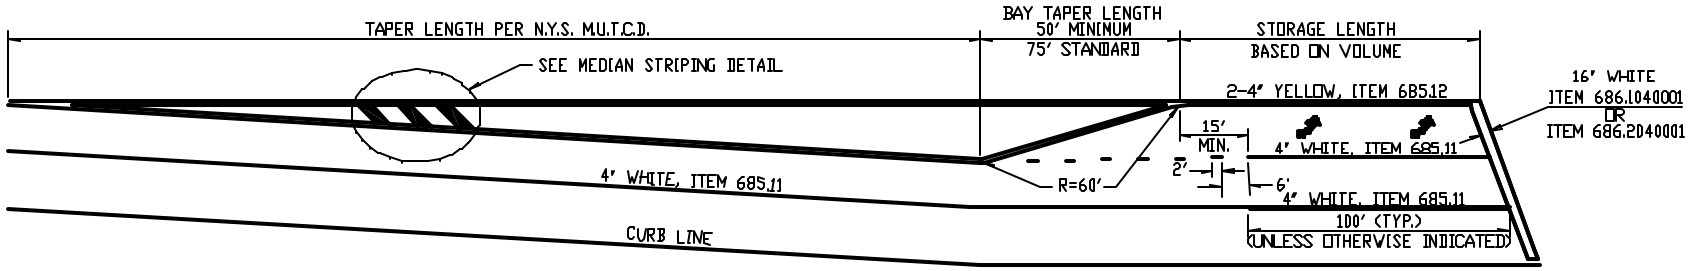

LEFT TURN LANE PAVEMENT MARKINGS

NOT TO SCALE