REVISED 4/1/98

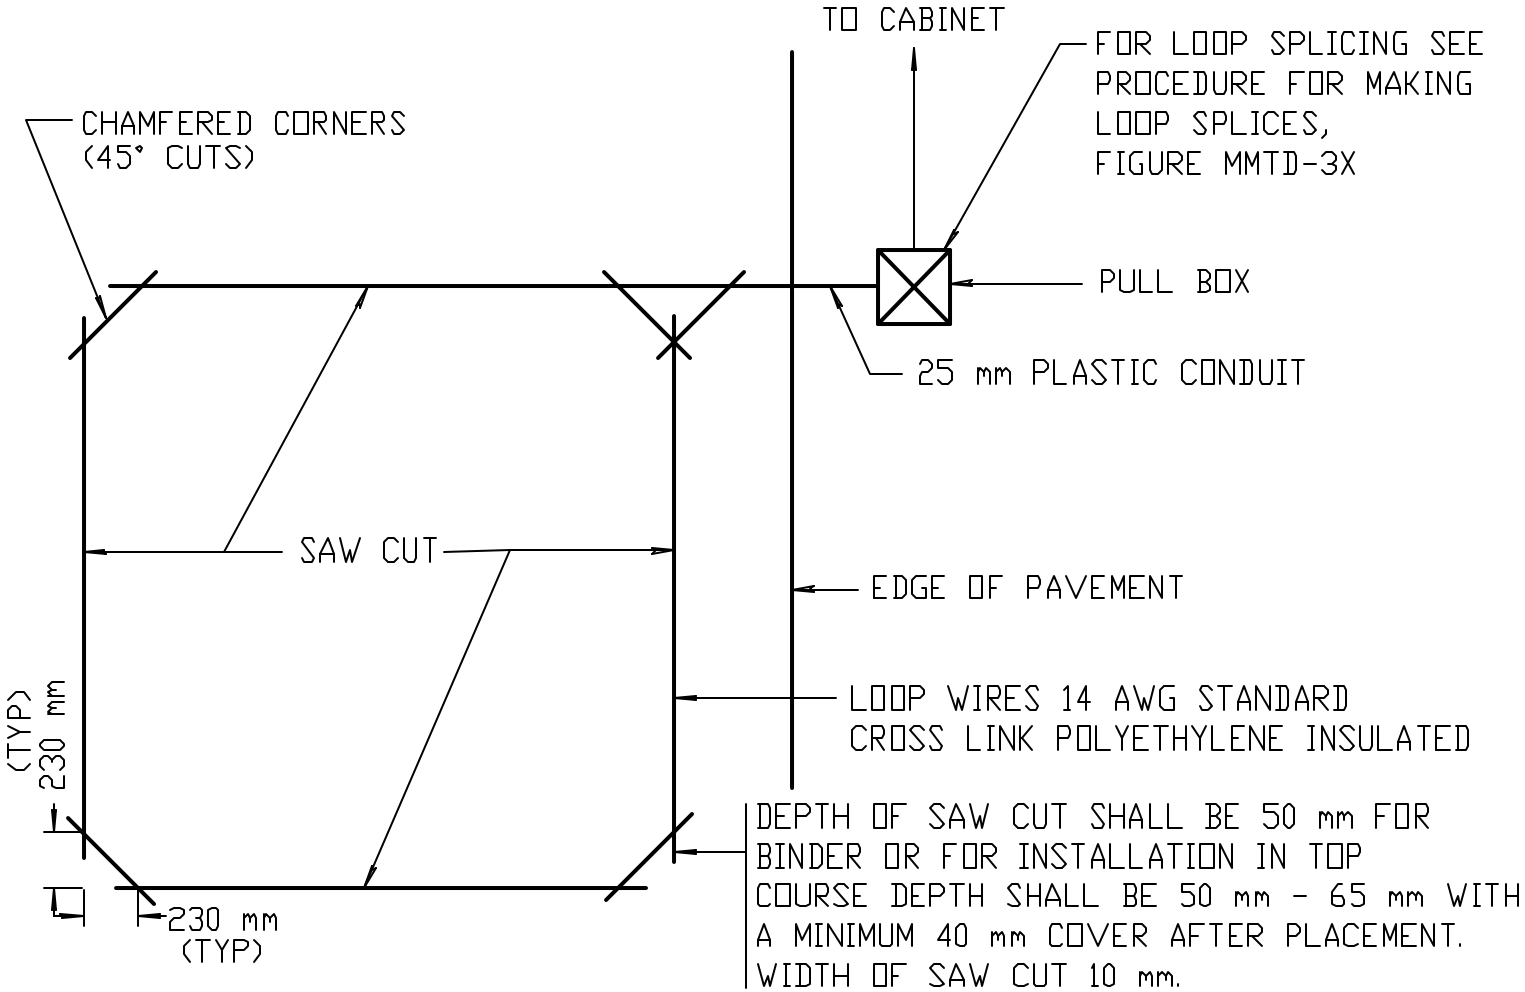

INDUCTANCE LOOP INSTALLATION

NOT TO SCALE