REVISED 4/1/98

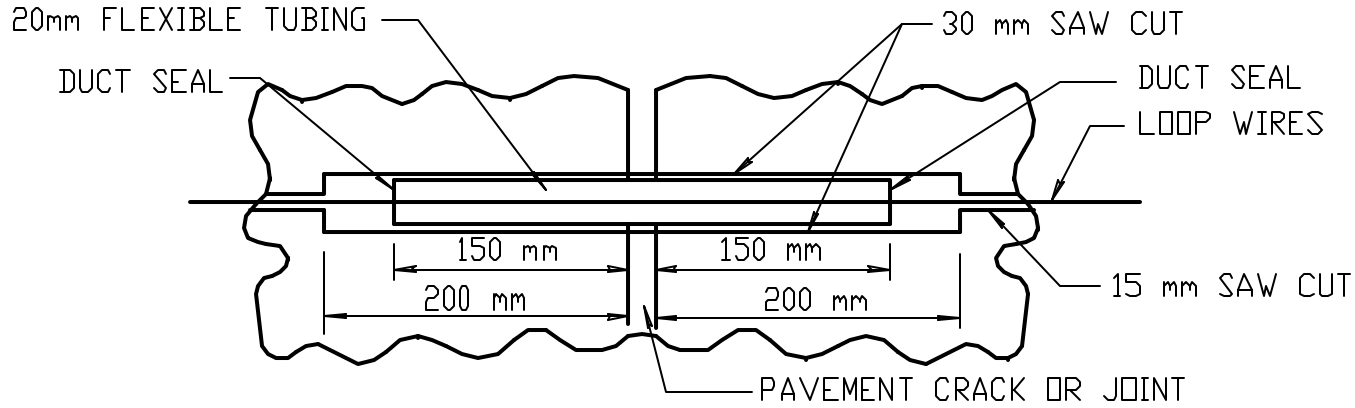

TOP VIEW

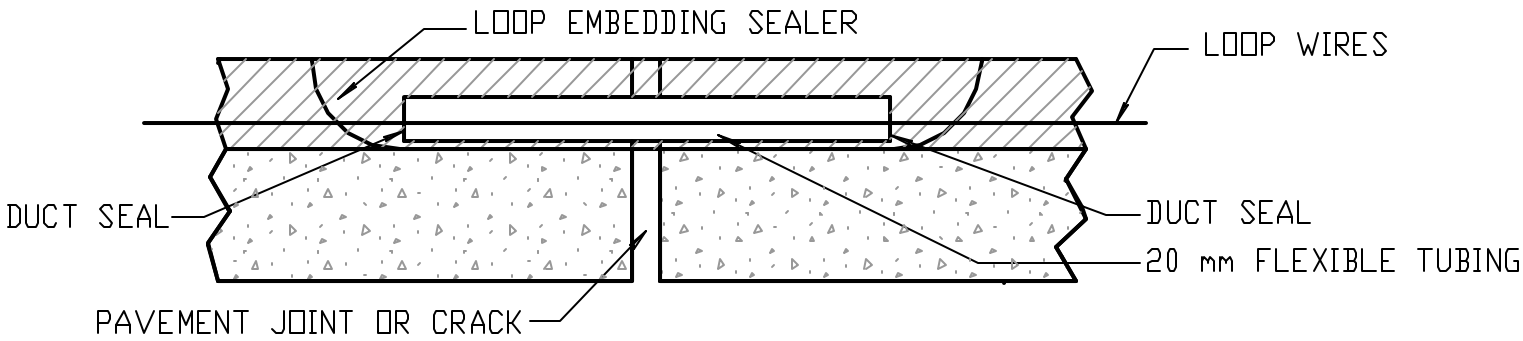

SIDE VIEW

LOOP CROSSING OF PAVEMENT JOINTS OR CRACKS

NOT TO SCALE