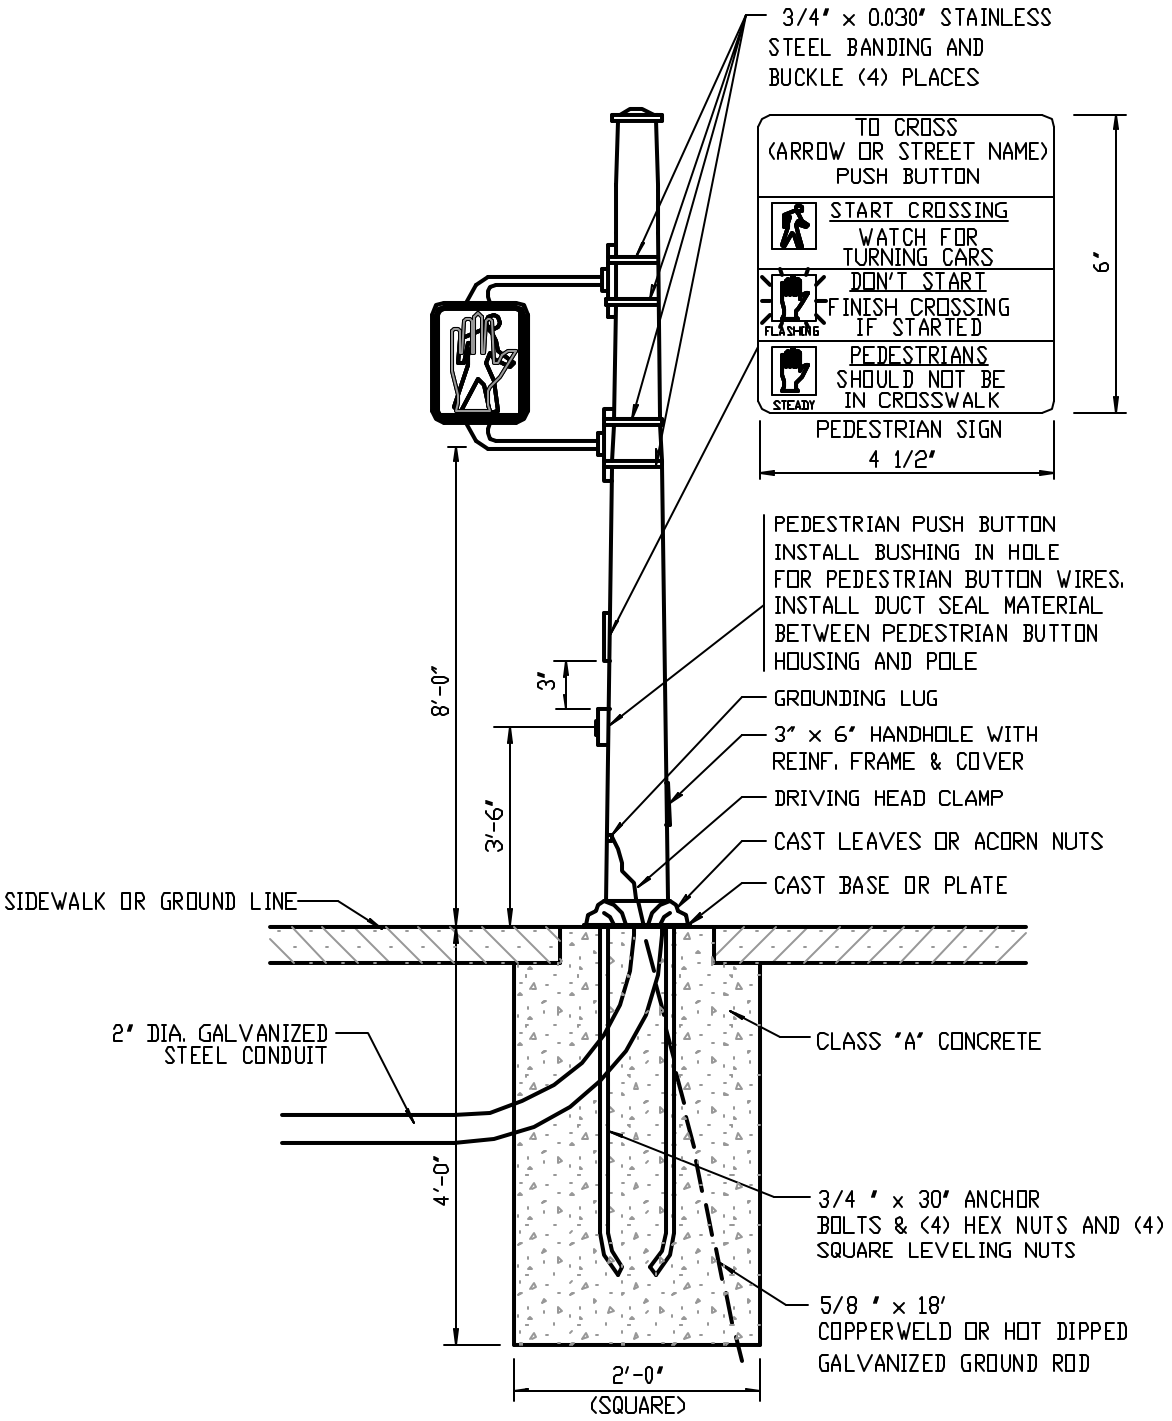

PEDESTRIAN SIGNAL POLE WITH STANDARD PEDESTRIAN SIGNAL

NOT TO SCALE

7/14/00

REVISED