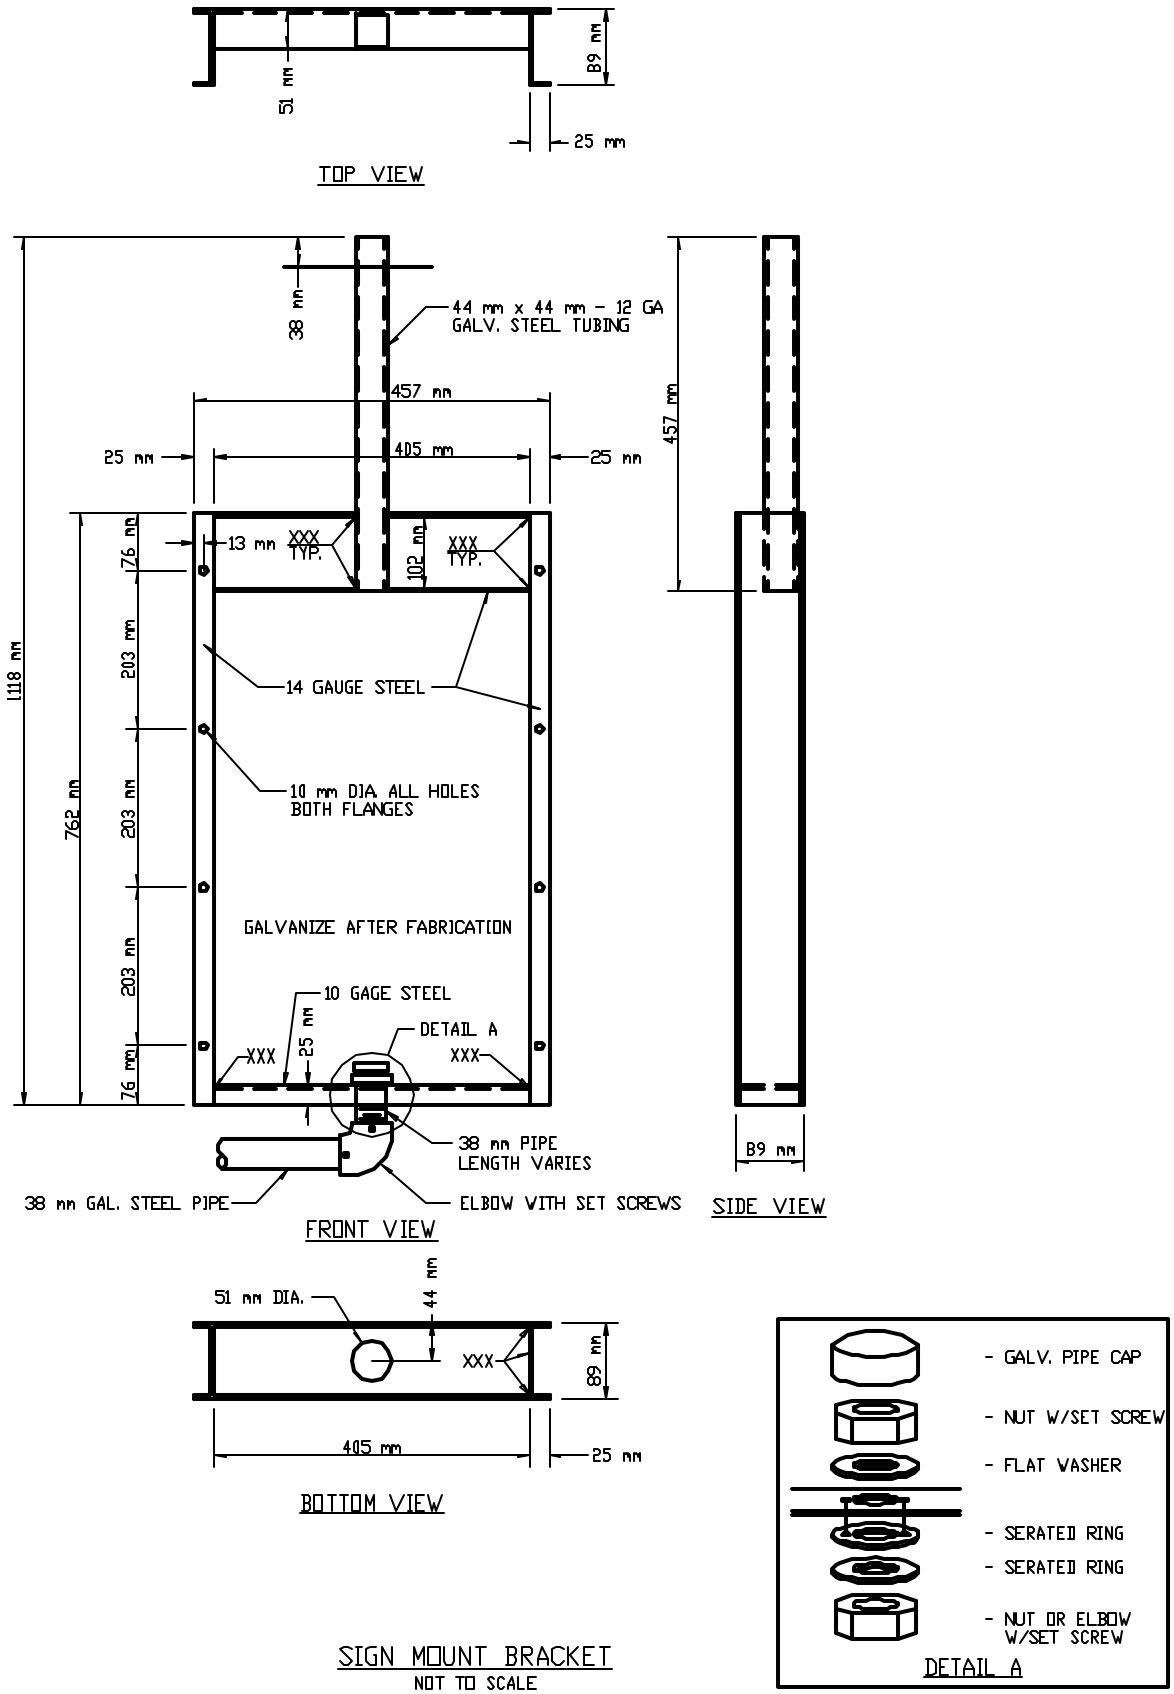

SIGN MOUNT BRACKET
NOT TO SCALE

4/1/98

REVISED