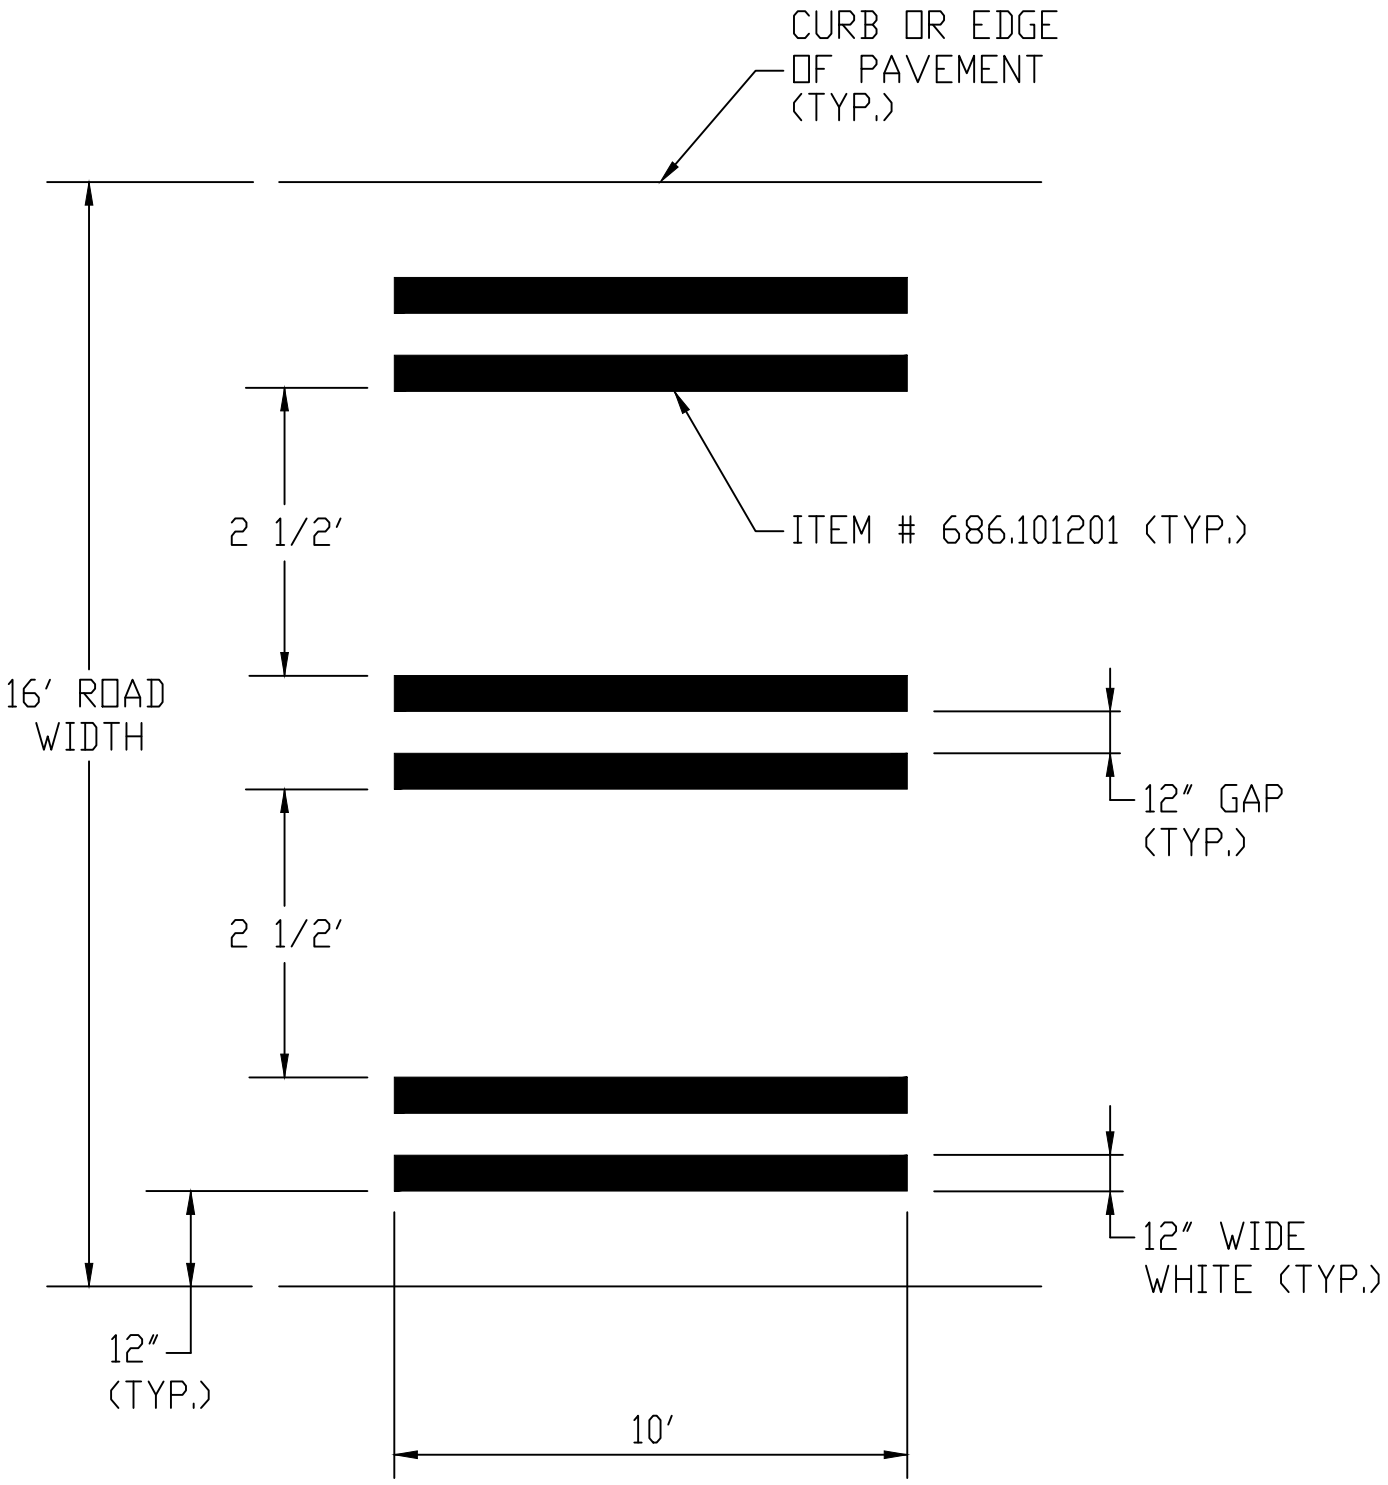

CONTINENTAL CROSSWALK MARKING DETAIL
ONE WAY, 16' WIDE

NOT TO SCALE

4/27/11

NOTE: LINES SHALL BE PLACED TO AVOID WHEEL PATHS

REVISED