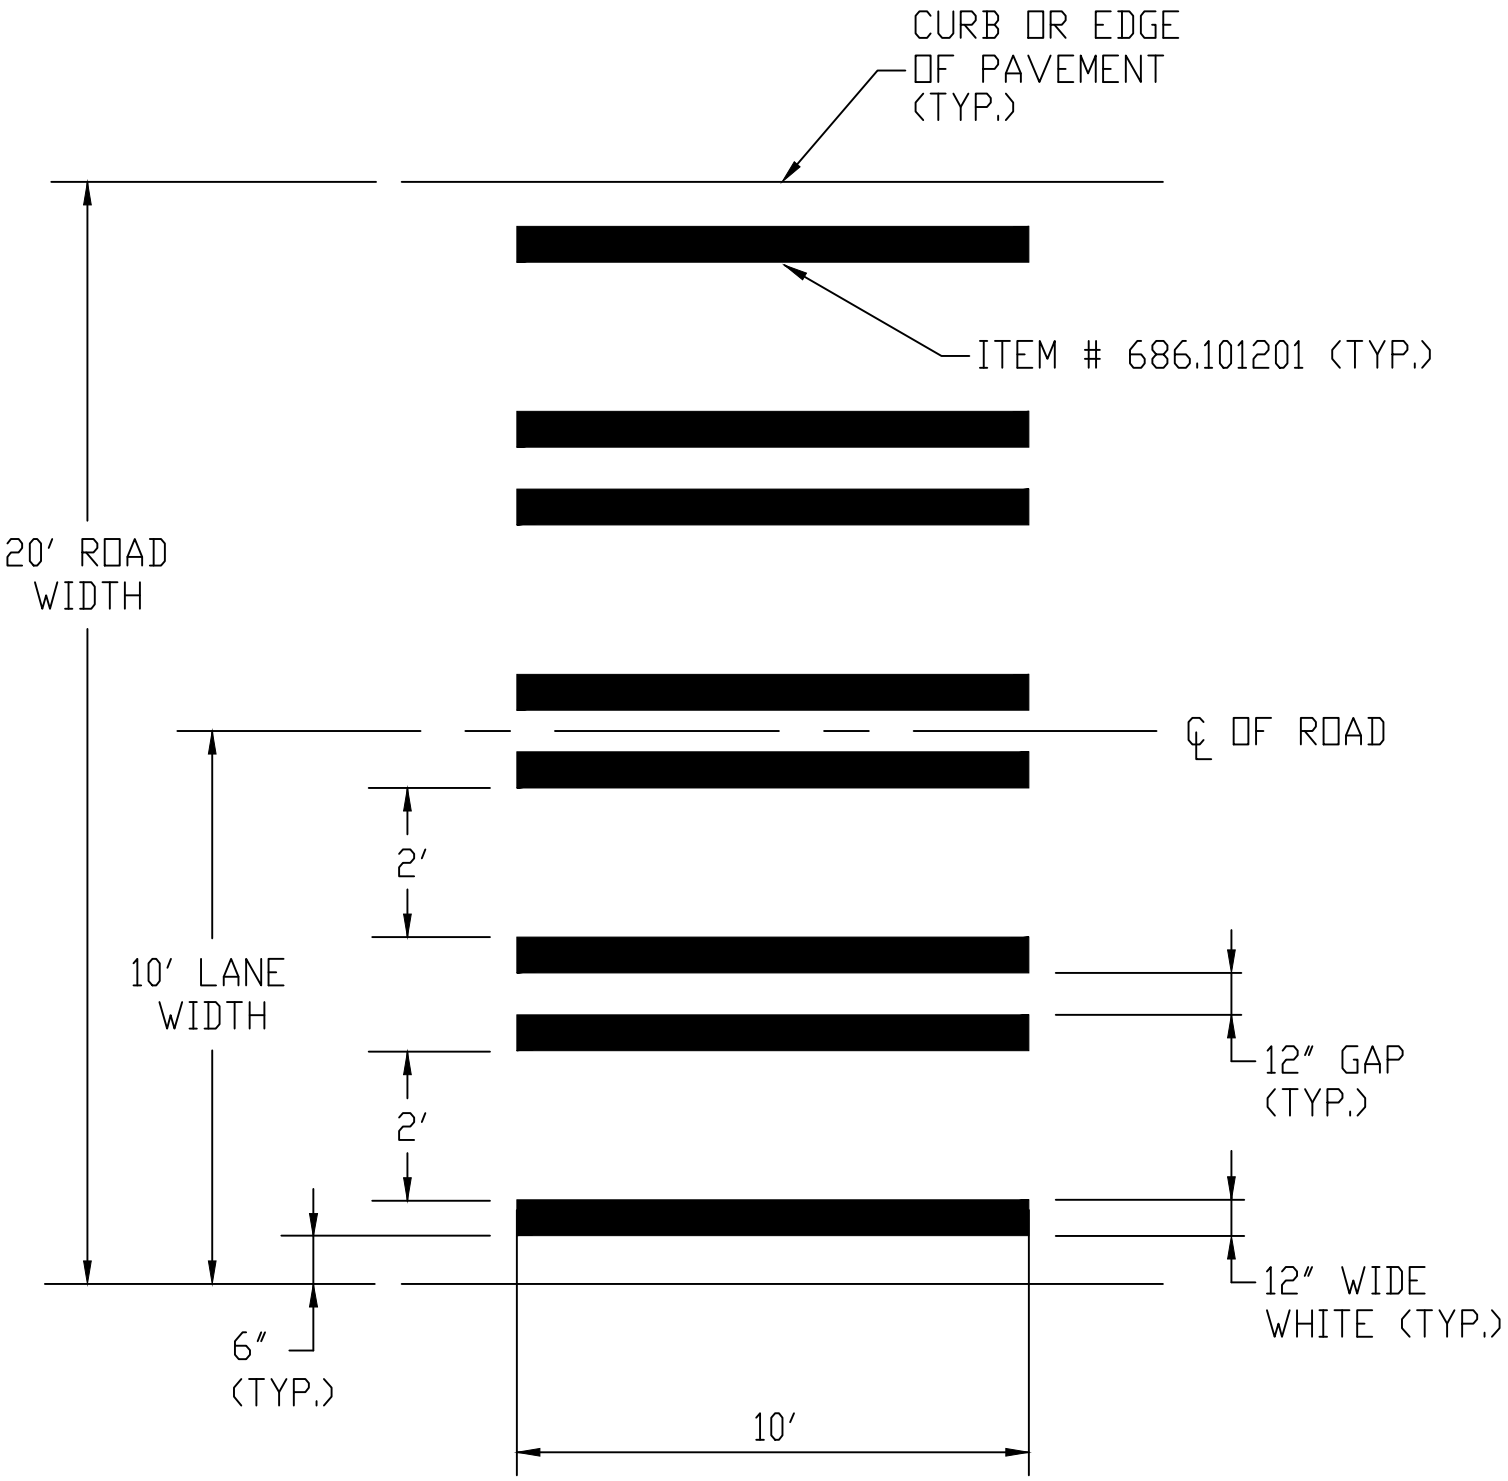

CONTINENTAL CROSSWALK MARKING DETAIL
TWO WAY, 20′ WIDE

NOT TO SCALE

4/27/11

NOTE: LINES SHALL BE PLACED TO AVOID WHEEL PATHS

REVISED