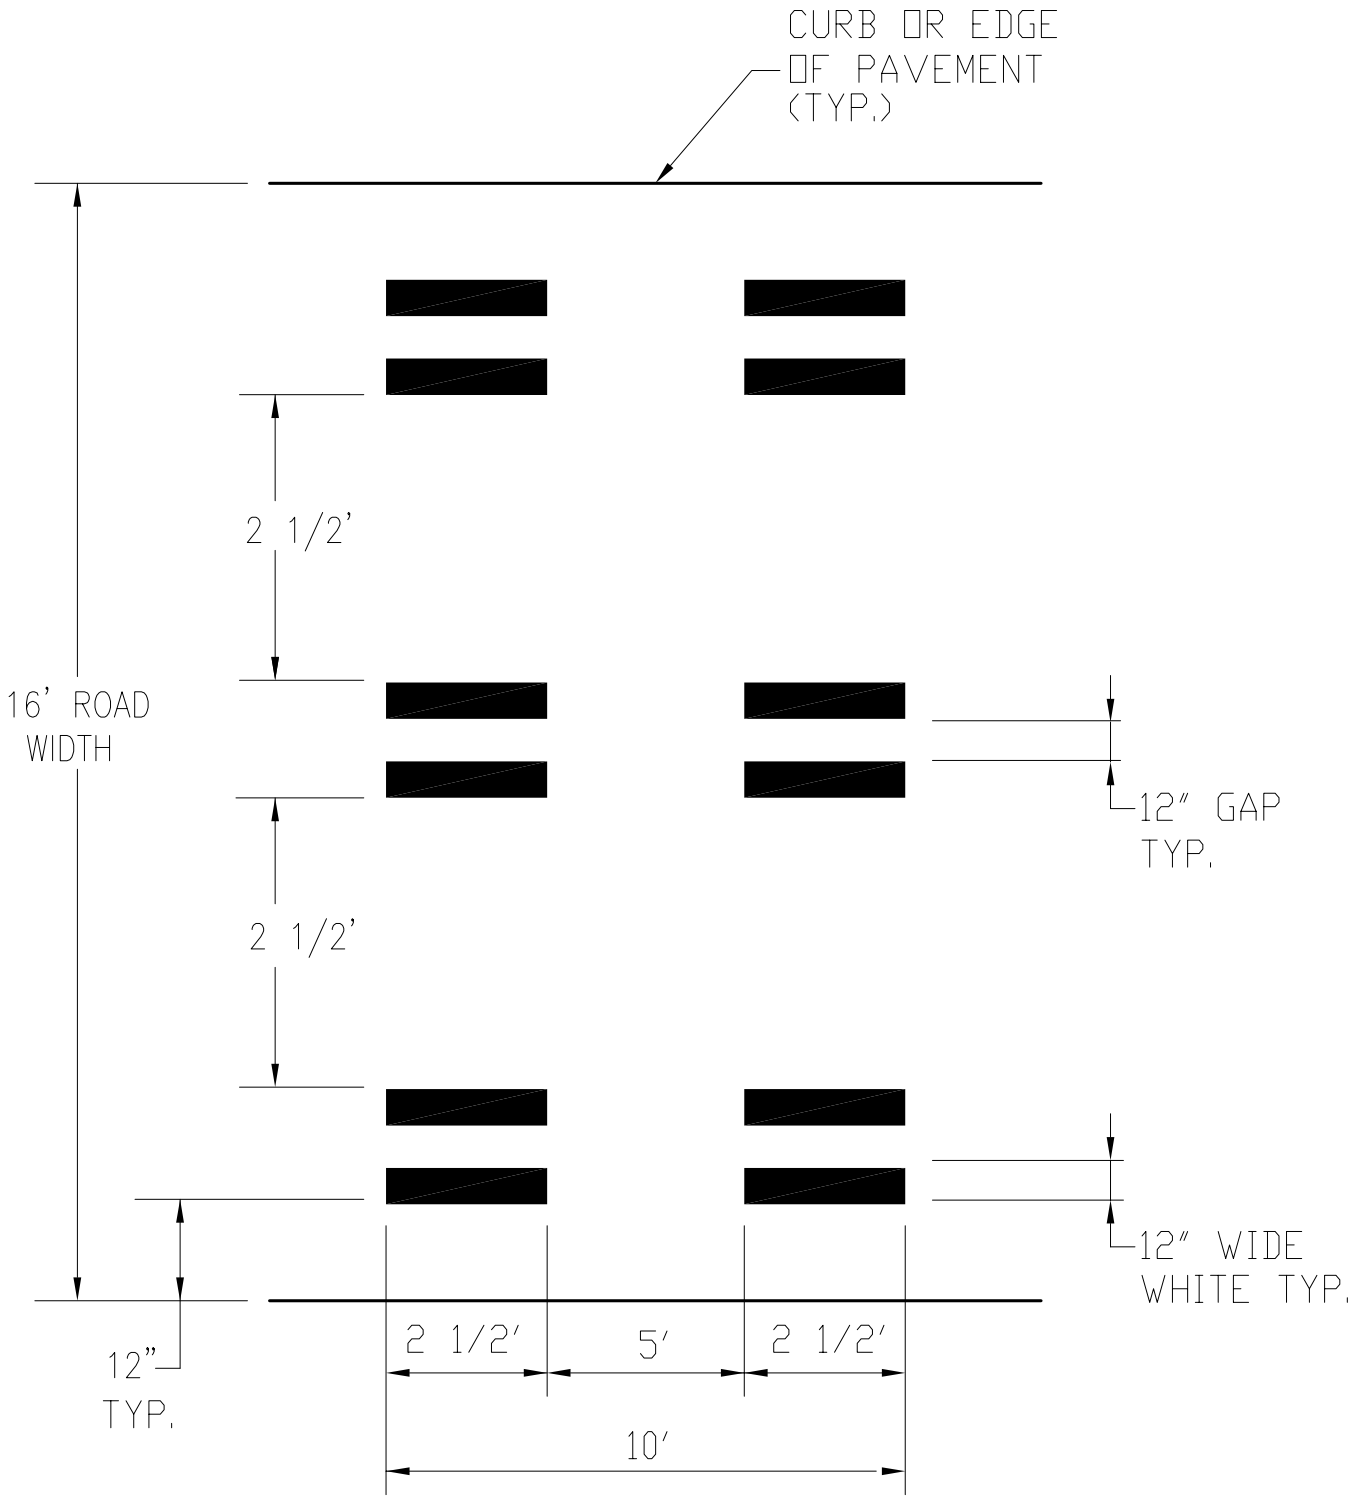

PIANO DOUBLE LADDER CROSSWALK MARKING DETAIL
ONE WAY, 16' WIDE

NOT TO SCALE

7/18/05

REVISED