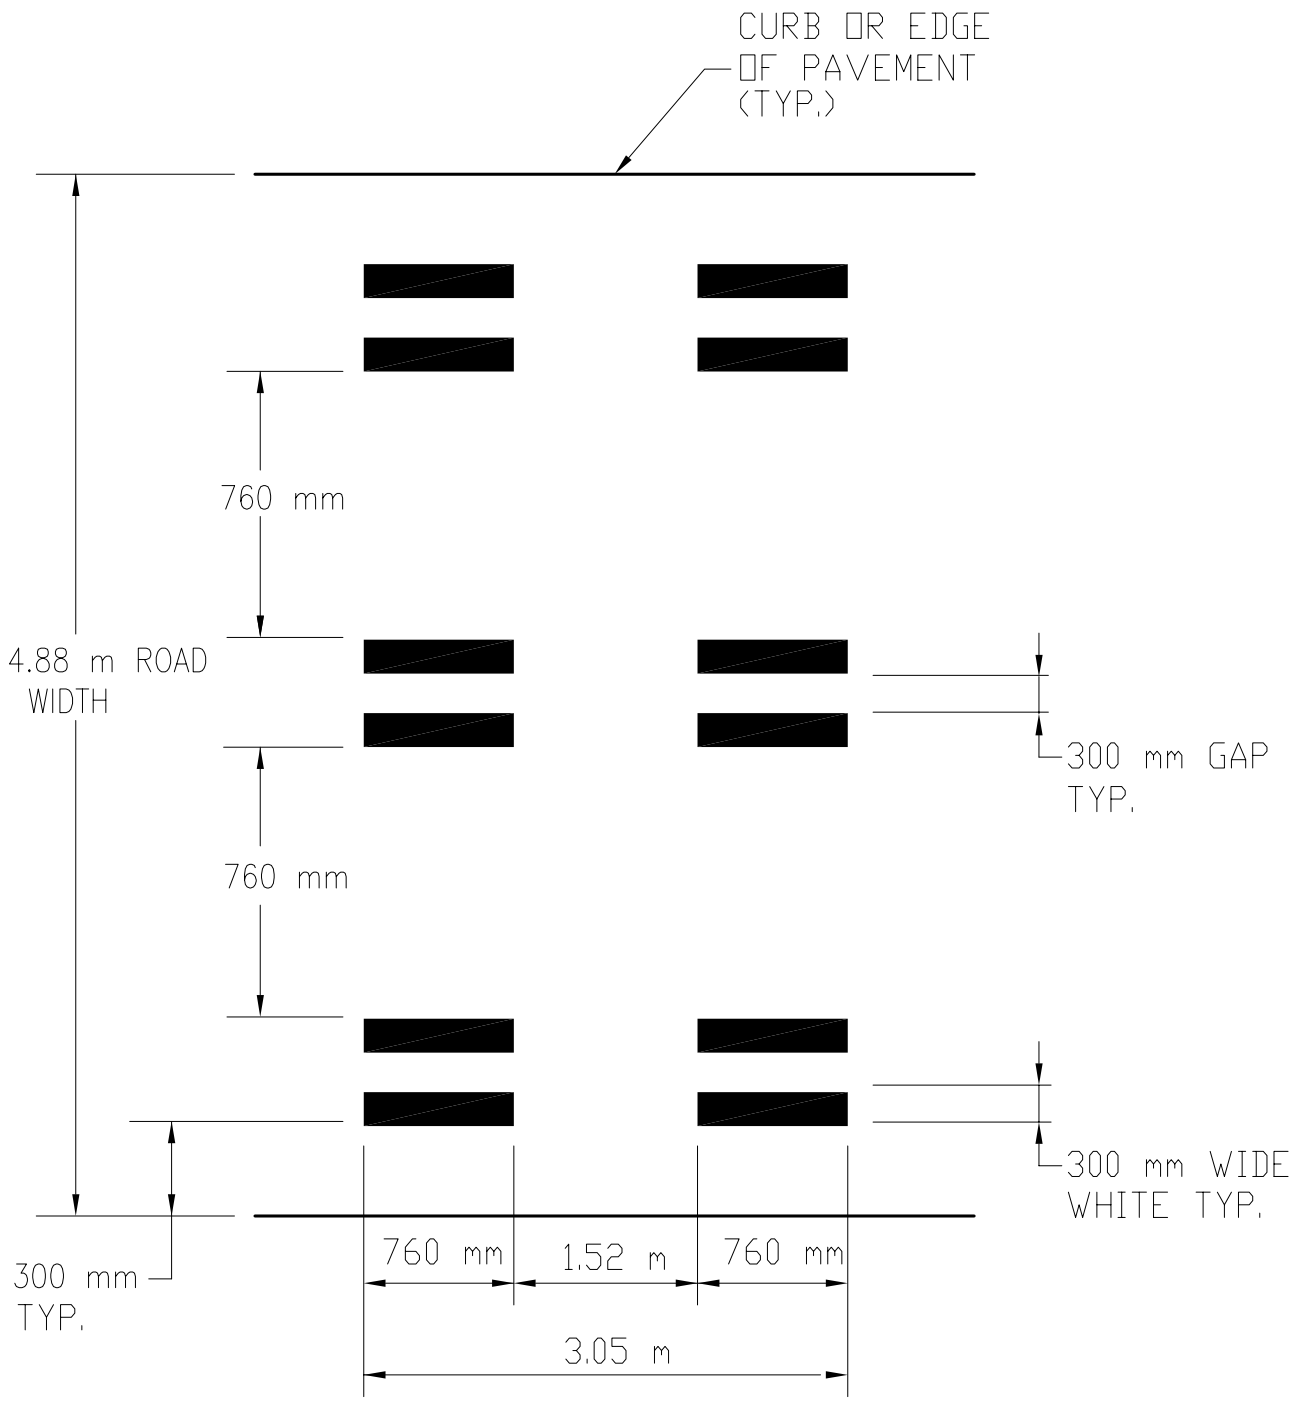

PIANO DOUBLE LADDER CROSSWALK MARKING DETAIL
ONE WAY, 4.88 M WIDE

NOT TO SCALE

7/18/05

REVISED