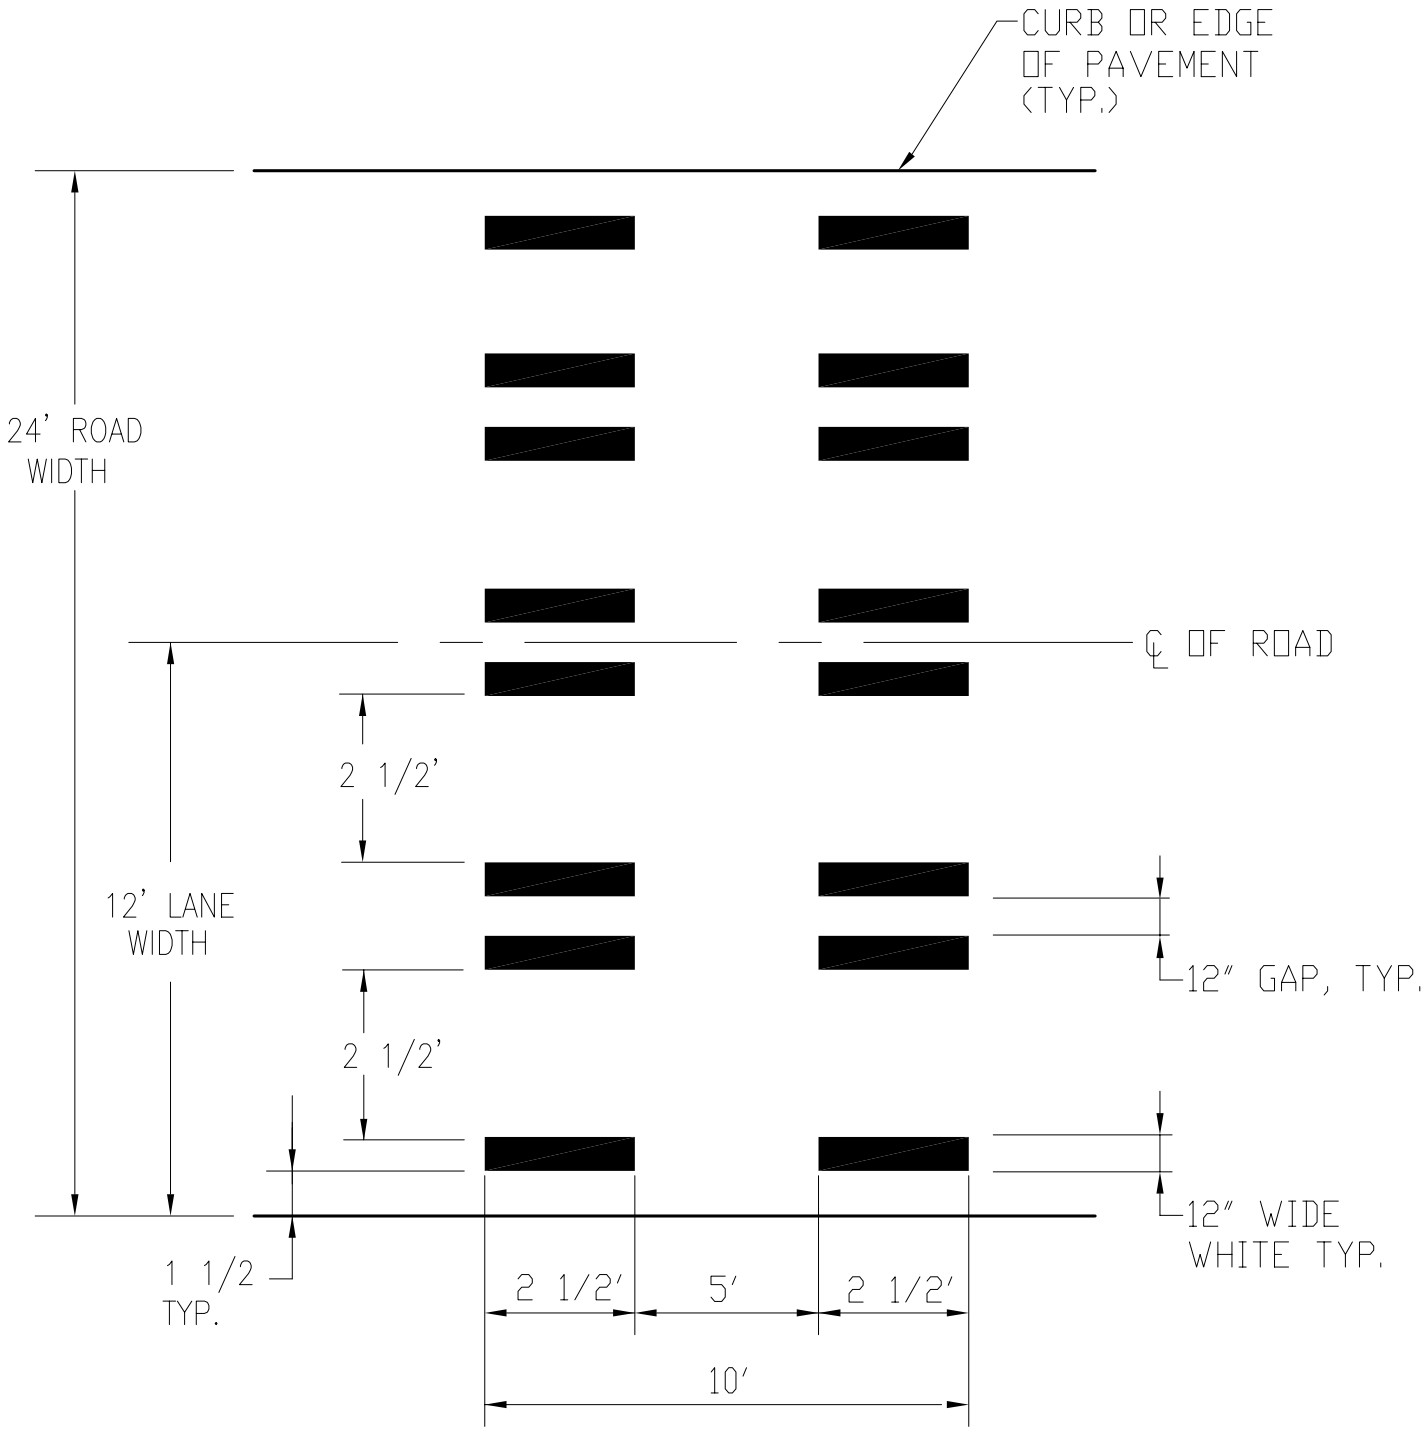

PIANO DOUBLE LADDER CROSSWALK MARKING DETAIL

TWO WAY, 24' WIDE

NOT TO SCALE

7/18/05

REVISED