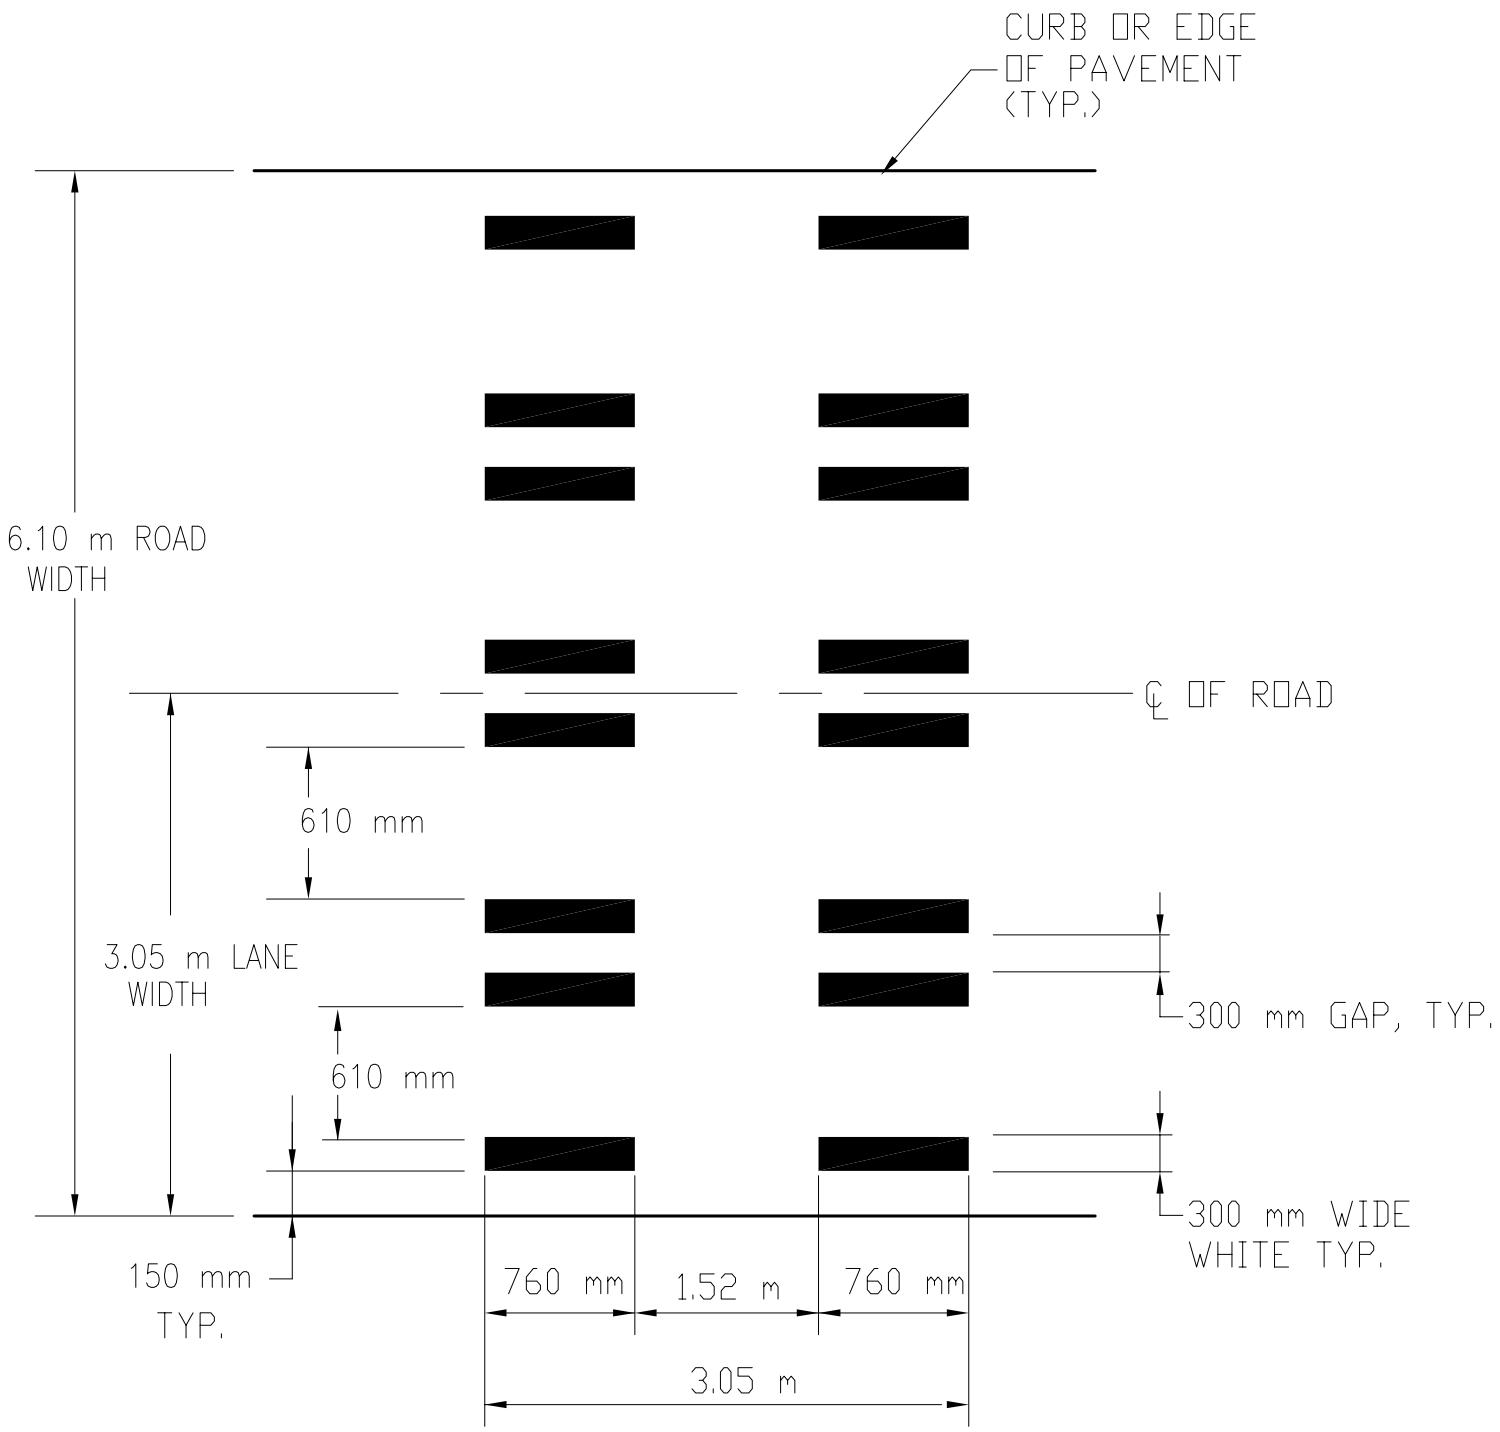

PIANO DOUBLE LADDER CROSSWALK MARKING DETAIL
TWO WAY, 6.10 M WIDE

NOT TO SCALE

7/18/05

REVISED