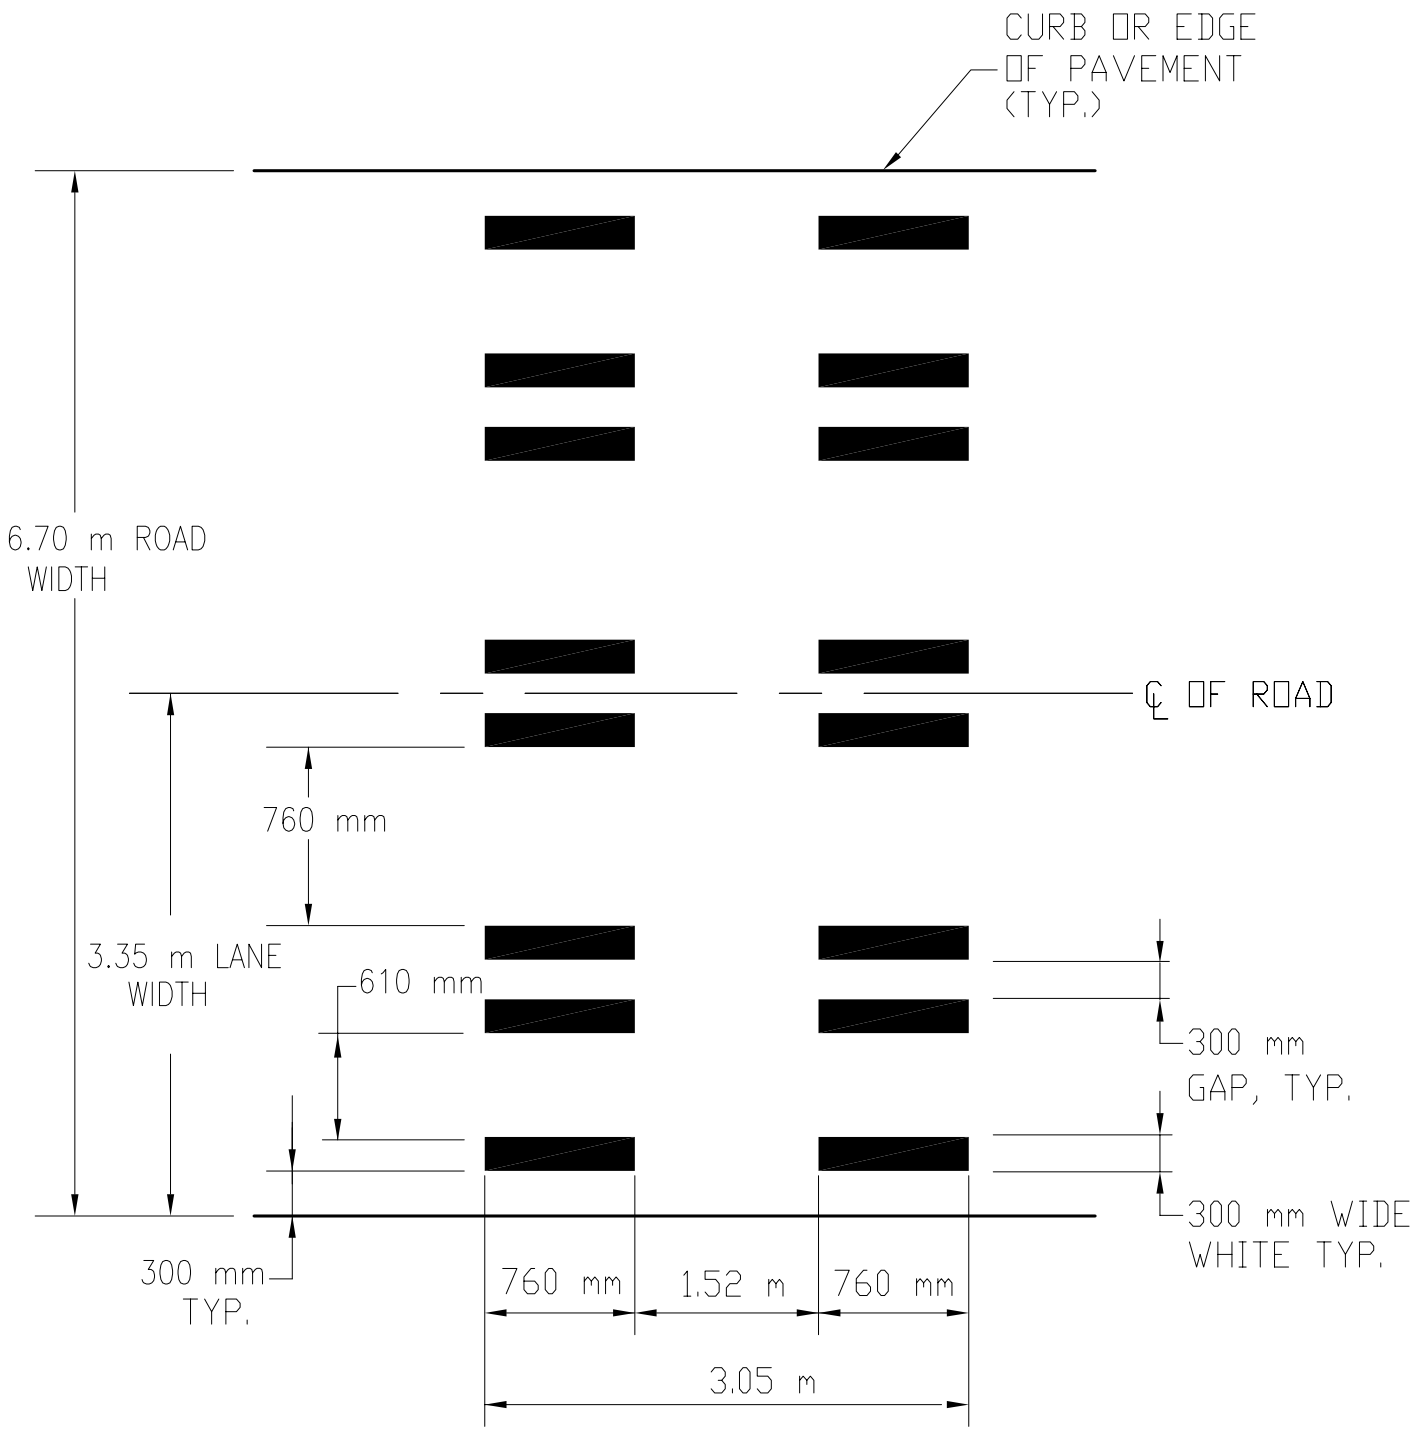

PIANO DOUBLE LADDER CROSSWALK MARKING DETAIL
TWO WAY, 6.70 M WIDE

NOT TO SCALE

7/18/05

REVISED