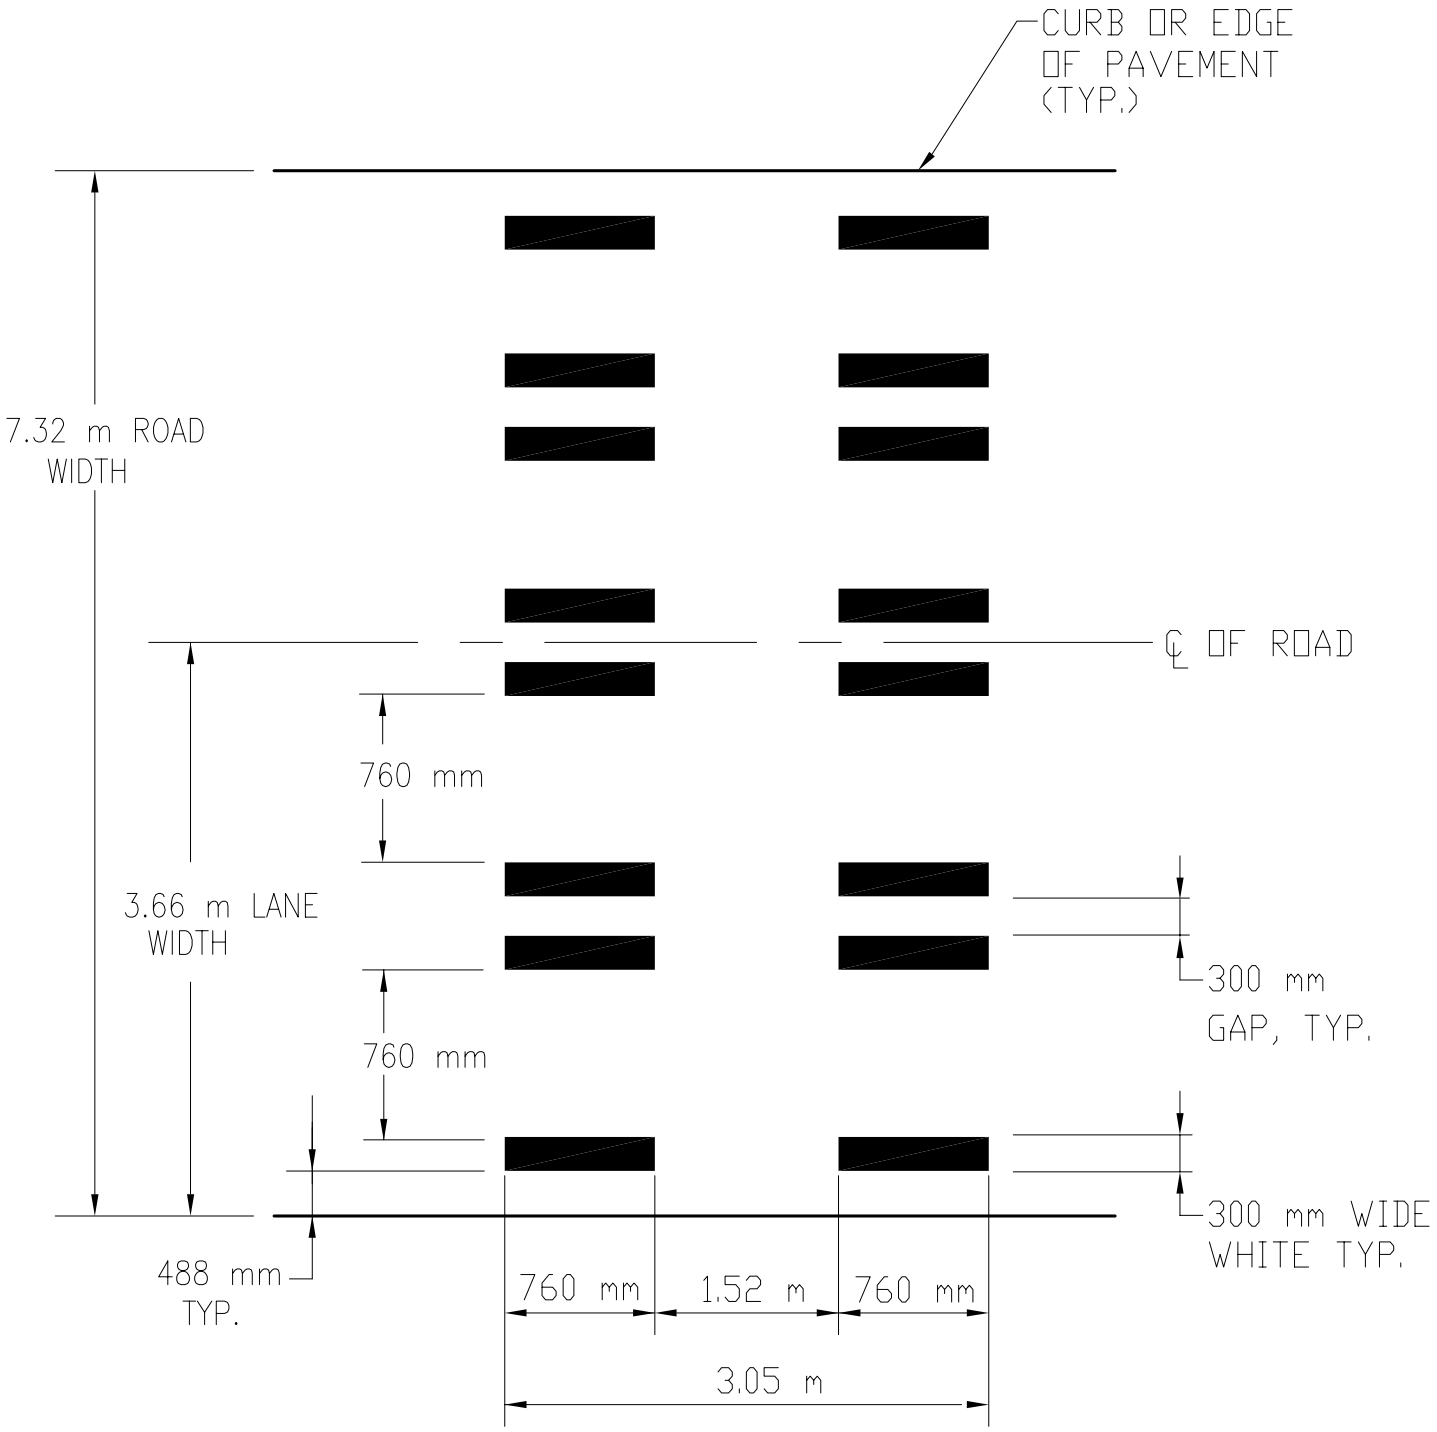

PIANO DOUBLE LADDER CROSSWALK MARKING DETAIL

TWO WAY, 7.32 M WIDE

NOT TO SCALE

7/18/05

REVISED