REVISED

4/1/98

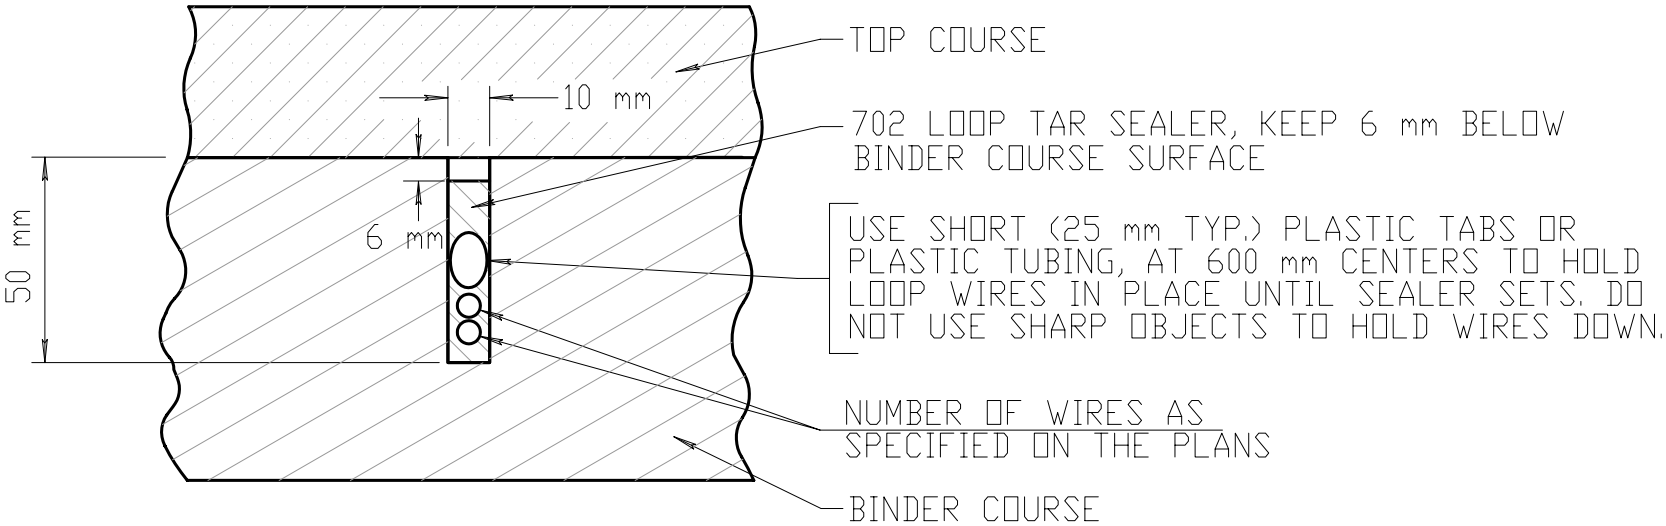

INDUCTANCE LOOP SAW CUT IN ASPHALT BINDER

NOT TO SCALE