REVISED

4/1/98

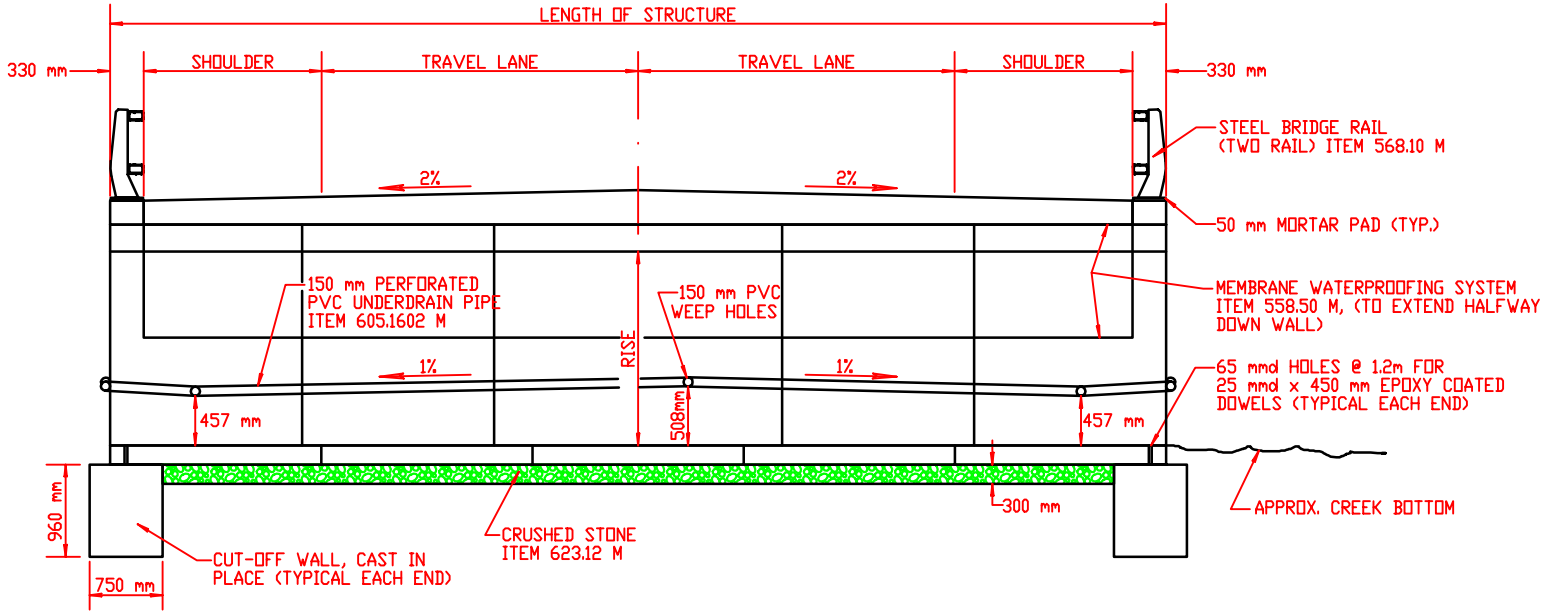

LONGITUDINAL SECTION

NOT TO SCALE