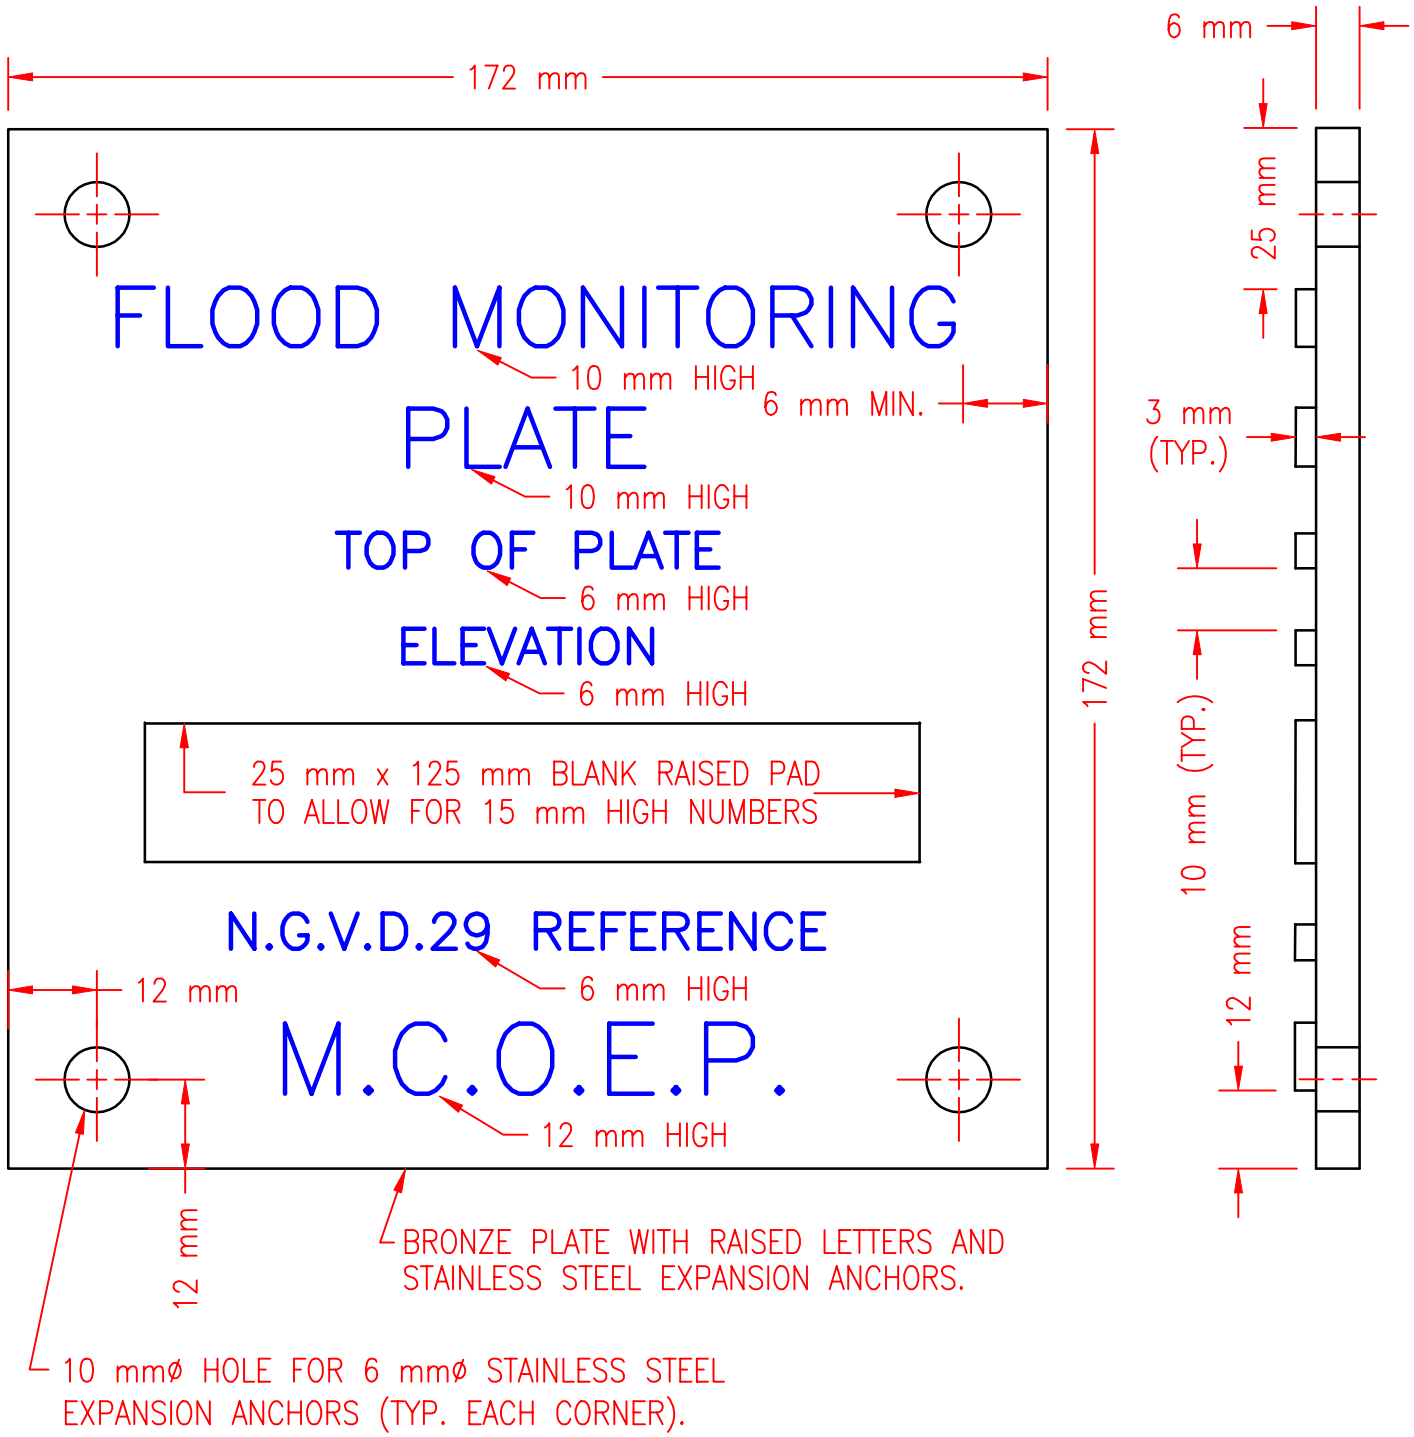

NOTE: REFERENCE EL. MARK IS ALONG
THE TOP EDGE OF THE PLATE.

FLOOD PLATE

NOT TO SCALE

3/8/99

REVISED