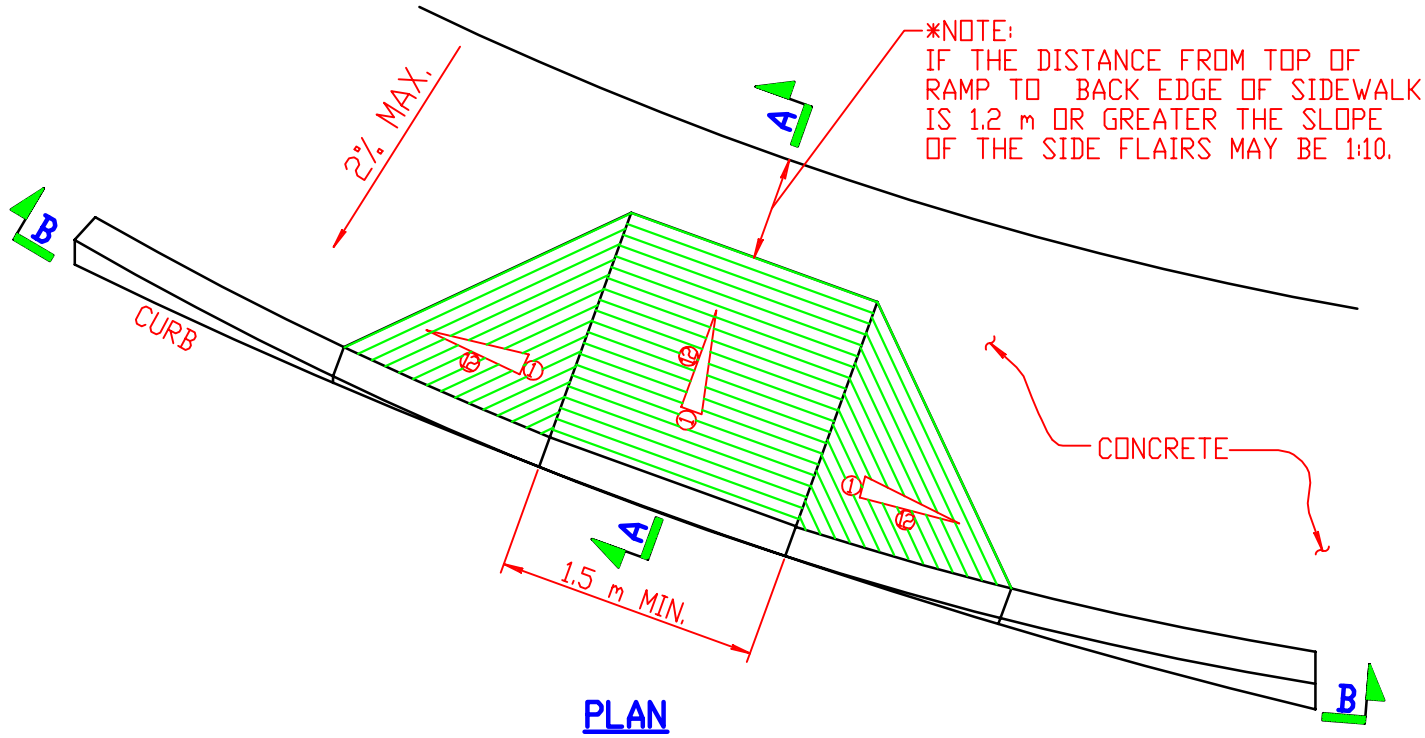

PLAN

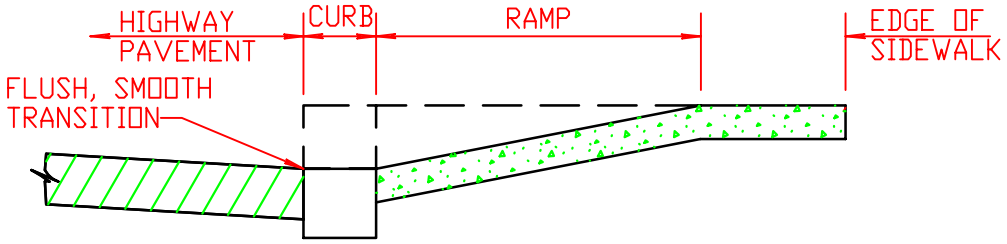

SECTION A - A

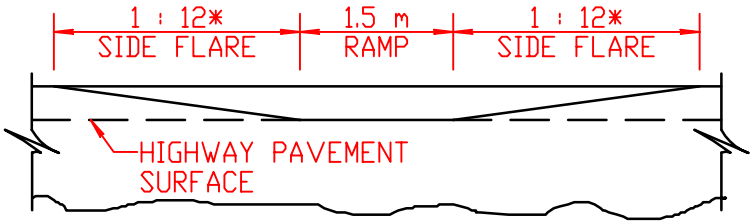

SECTION B - B

SIDEWALK RAMP - W/CURB TYPE "A"

NOT TO SCALE

4/1/98

REVISED