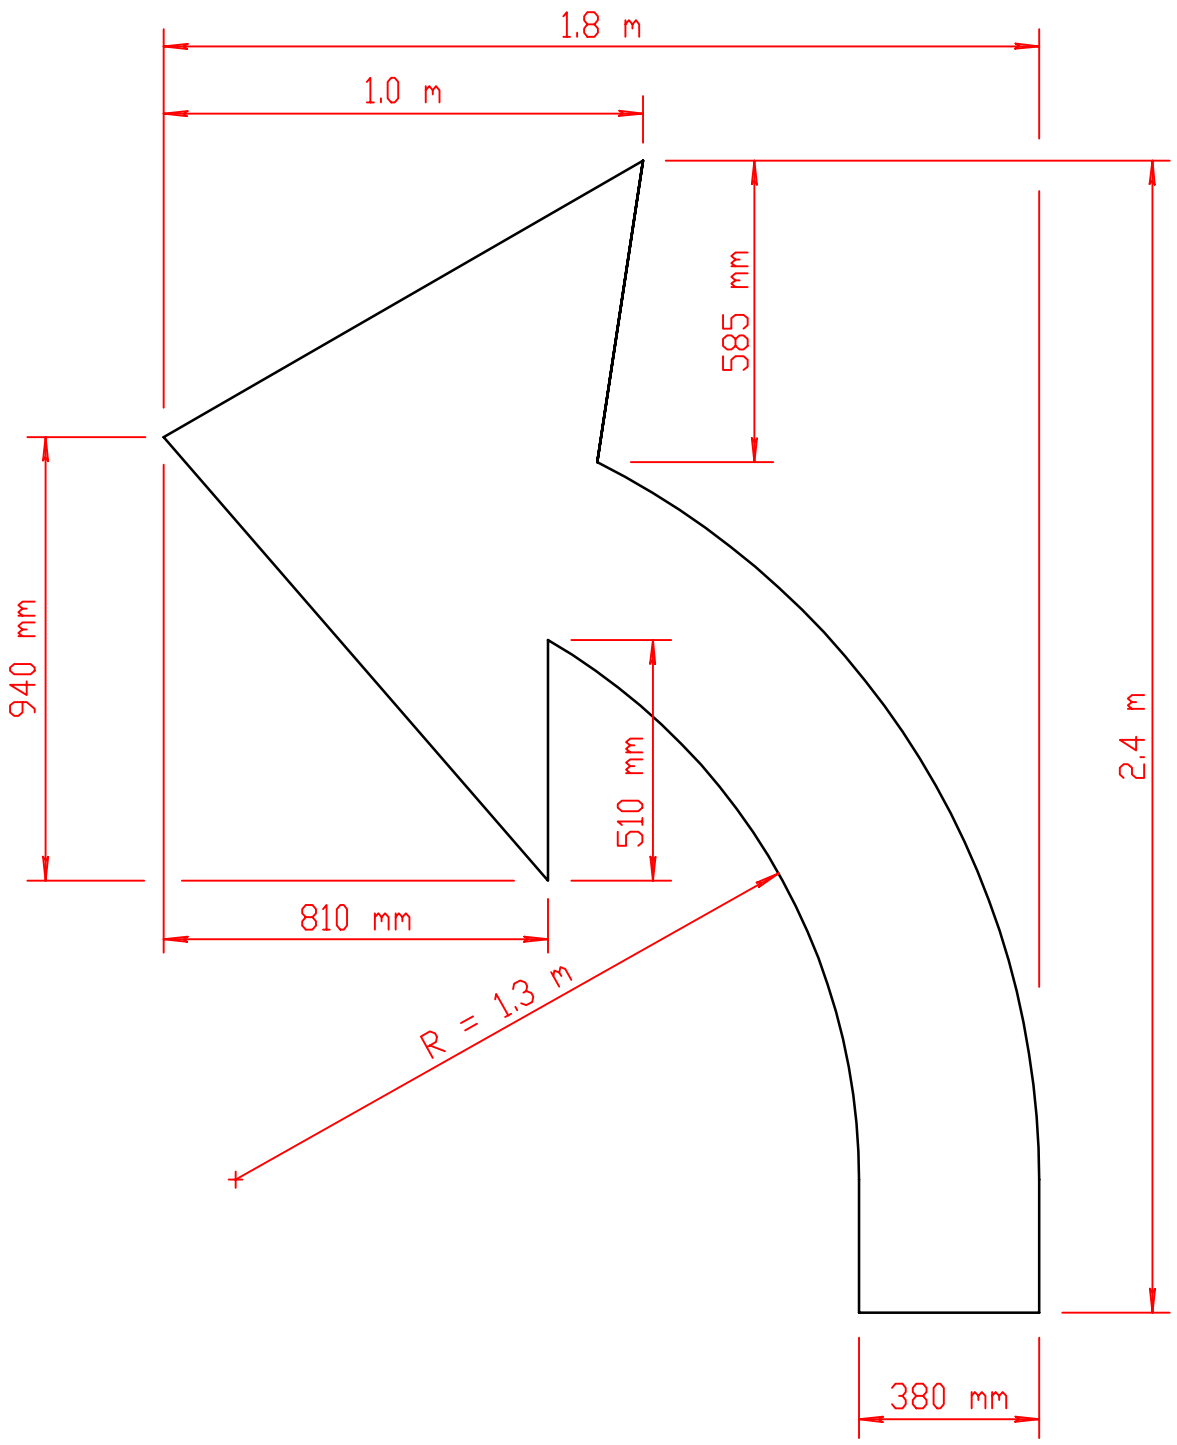

ITEM 686.1099M - INLAID PLASTIC
PAVEMENT MARKINGS - WHITE ARROW

ARROW, ITEM 686.1099M

NOT TO SCALE

4/1/98

REVISED