REVISED

7/14/00

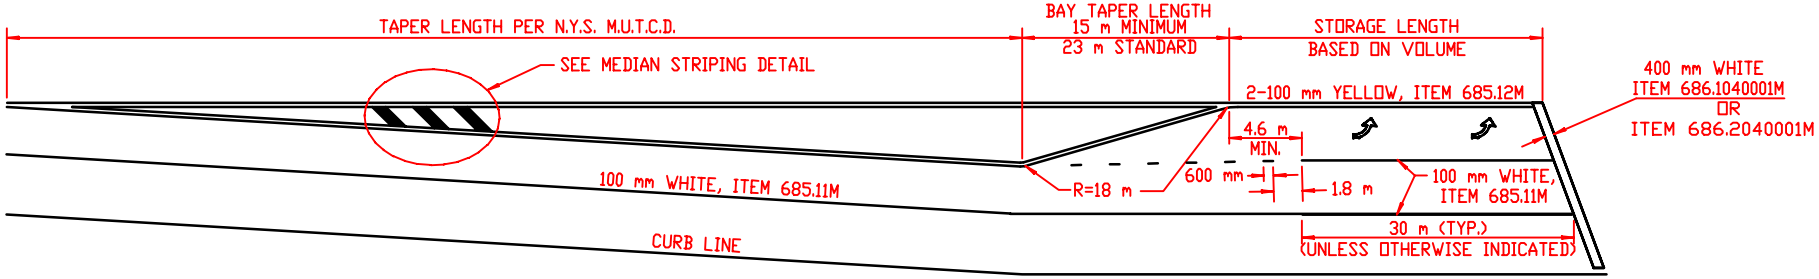

TYPICAL LEFT TURN LANE PAVEMENT MARKINGS

NOT TO SCALE