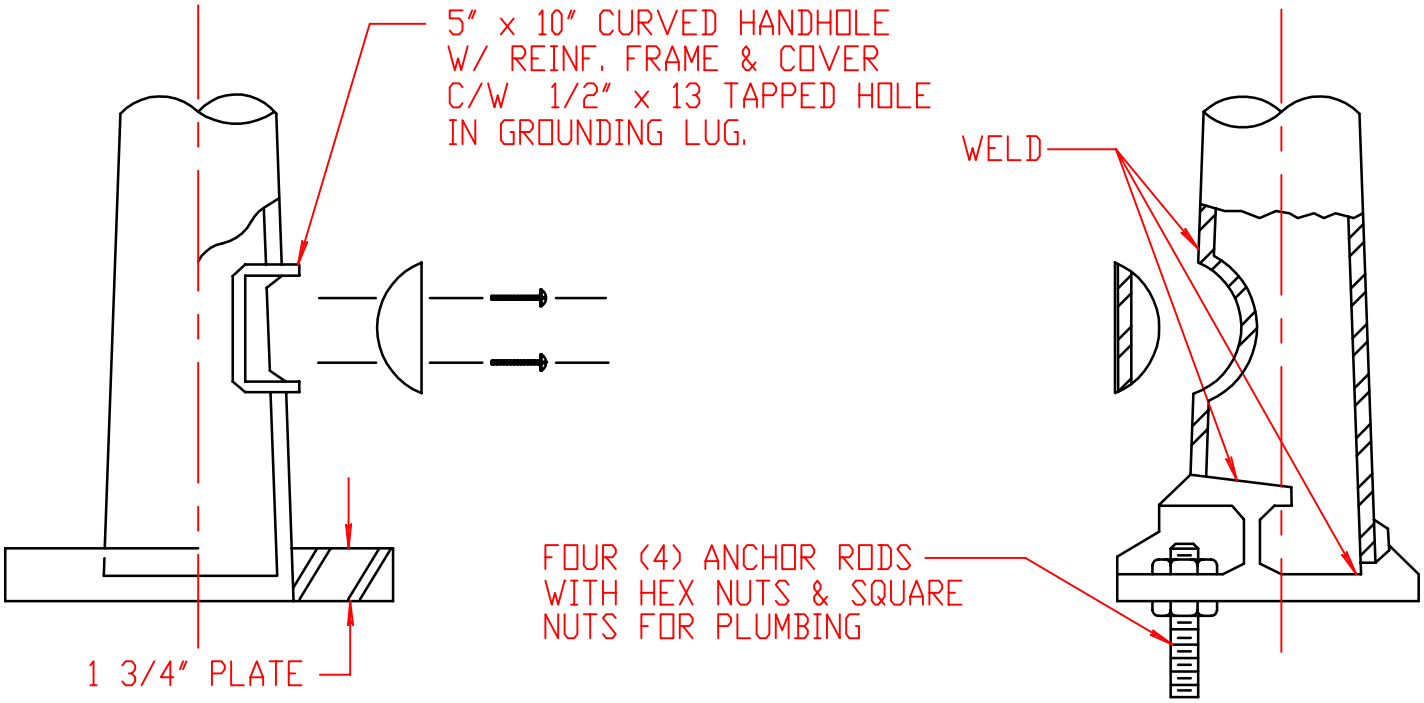

NOTE:

POLE MUST BE CONNECTED TO GROUND ROD.

HANDHOLE DETAILS

NOT TO SCALE

4/1/98

REVISED