REVISED 4/1/98

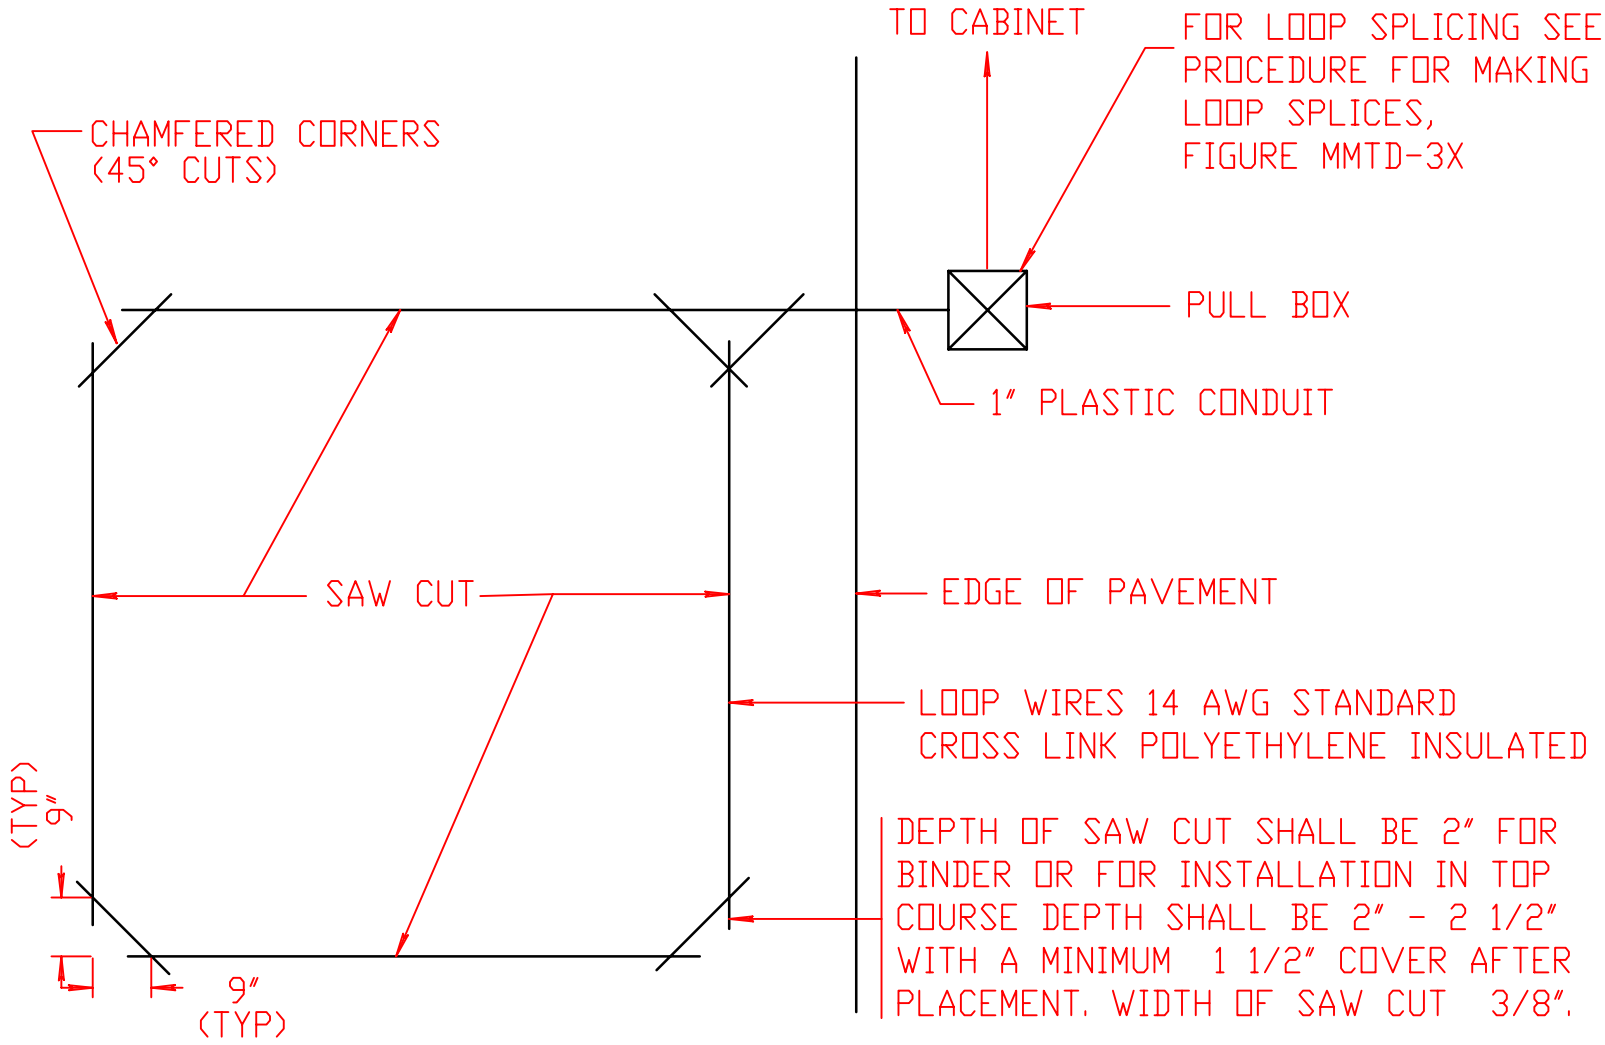

INDUCTANCE LOOP INSTALLATION DETAIL

NOT TO SCALE